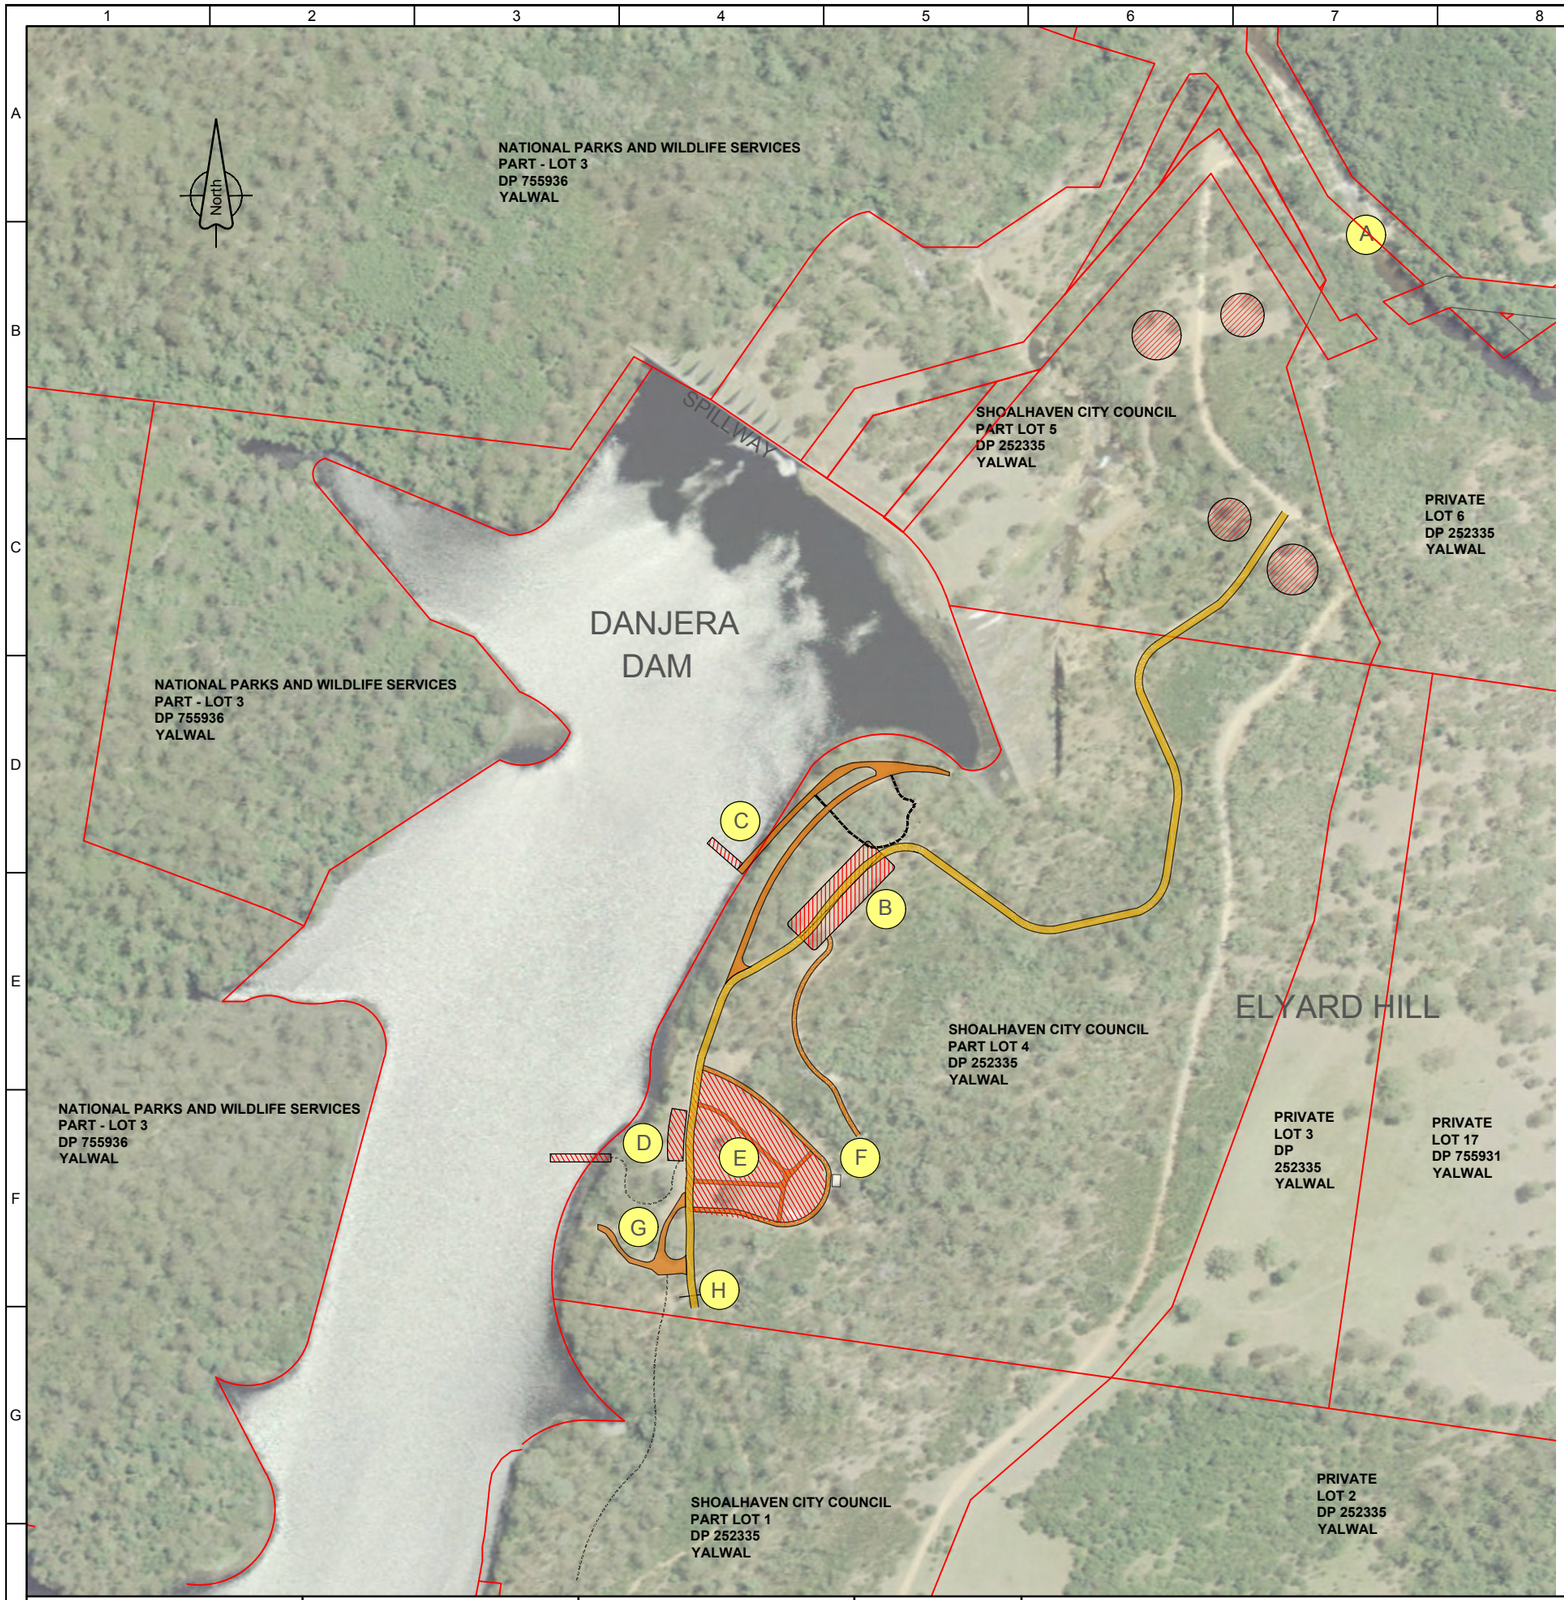

LEGEND

EXISTING CAMP SITES
Existing camp sites to be removed from use, fenced and rehabilitated

A — RIVER CROSSING
Bridge to be upgraded by Council

B — DAY VISITOR AREA
Remove existing camp sites and delineate parking area with fencing and signage. Access track/steps to be provided from parking area to boat ramp. Refer to Engineering Drawings

C — BOAT LAUNCHING AREA
Maintain and improve the boat launching area and the access road. Investigate installing a kayak launching ramp and/or floating jetty.

D — RECREATION AREA
Install picnic shade shelters and access track to proposed jetty. Fire tolerant shade trees to be planted.

E — CAMPING AREA
Camping area to accommodate 41 sites approximately 100m2 in size. This area is also to include but not limited to:

- One way perimeter road approx 4m wide which will act as part of the APZ protection zone
- A multipurpose building made of solid masonry and non-combustible materials. The building will contain the following;
  - Refuge area to house approximately 160 people in an emergency.
  - Caretakers office
  - New amenities (Existing amenities to be demolished).
  - Garbage collection area.
  - A central green area to be planted with fire resistant trees to provide shade and relief the open campsite area.

Refer to Landscape, Architectural and Engineering Drawings 5495_ 09 to 5495_24

F — WATER TANKS
Maintain access road to tanks. Install an additional water tank if required.

G — CAMPING AREA
Informal group camping area. Vehicular access to be maintains to pump shed on waters edge

H — ROAD CLOSED
Remove rock boulders and install a gate and maintain emergency vehicle access to Yalwal Rd.

CAMP ACCESS ROADS
Formed road through campsite - compacted road base

MAIN ROAD - YALWAL
Maintain access road through site

ACCESS TRACK
Defined walking tracks to be constructed to the water and places of historical interest such as the mines and the cemetery.

PROPERTY BOUNDARY

NOTES:

- This plan is to be read in conjunction with the APZ plan.
- Regulatory and Interpretive information shall be provided through site

SURVEYED:		CHECKED: Robyn Holmes	30/08/19
DESIGNED:	K. Murray 20/02/19	APPROVED:	2/09/19
DRAWN:	K. Murray 20/02/19	AUTHORISED:	
CAD FILE:	5495_05.dwg	CLIENT:	Carmel Krogh

ISSUES & AMENDMENTS

A	ISSUE FOR DEVELOPMENT APPLICATION	18/09/19

CITY OF SHOALHAVEN

Yalwal - Danjera Dam Camping Area
Development Application
Proposed Site Plan

SCALE:
A1 Scale 1:2000 A3 Scale 1:4000
Do not scale off drawings.
Confirm all dimensions on site prior to start of construction.

NOTE:
This drawing, design and the copyright therein are the property of Shoalhaven City Council. It has been produced by the Assets & Works - City Design & Support Unit and must not be used, reproduced or copied wholly or in part without the permission of the City Design Unit Manager.

TRIM #: 2811e
Carmel Krogh 19/03/19

- PLAN REFERENCE -
5495_08