Staging Legend

- Stage 1A - Childhood Adventure Zone, Accessible parking & North Street enabling services.
- Stage 1B - Youth Zone.
- Stage 1C - Learn to Ride, Exercise Zone and Amphitheatre.
- Stage 2 - Pump track.
- Stage 3 - Skate Park.
- Stage 4 - Kids Play Zone, Netball Courts & Reconciliation Garden.
- Stage 5 - Western Sporting Fields & Parking.
- Stage 6 - Dog Agility Zone, Long Vehicles Parking Area.
- Stage 7 - Eastern Sporting Fields & Parking.

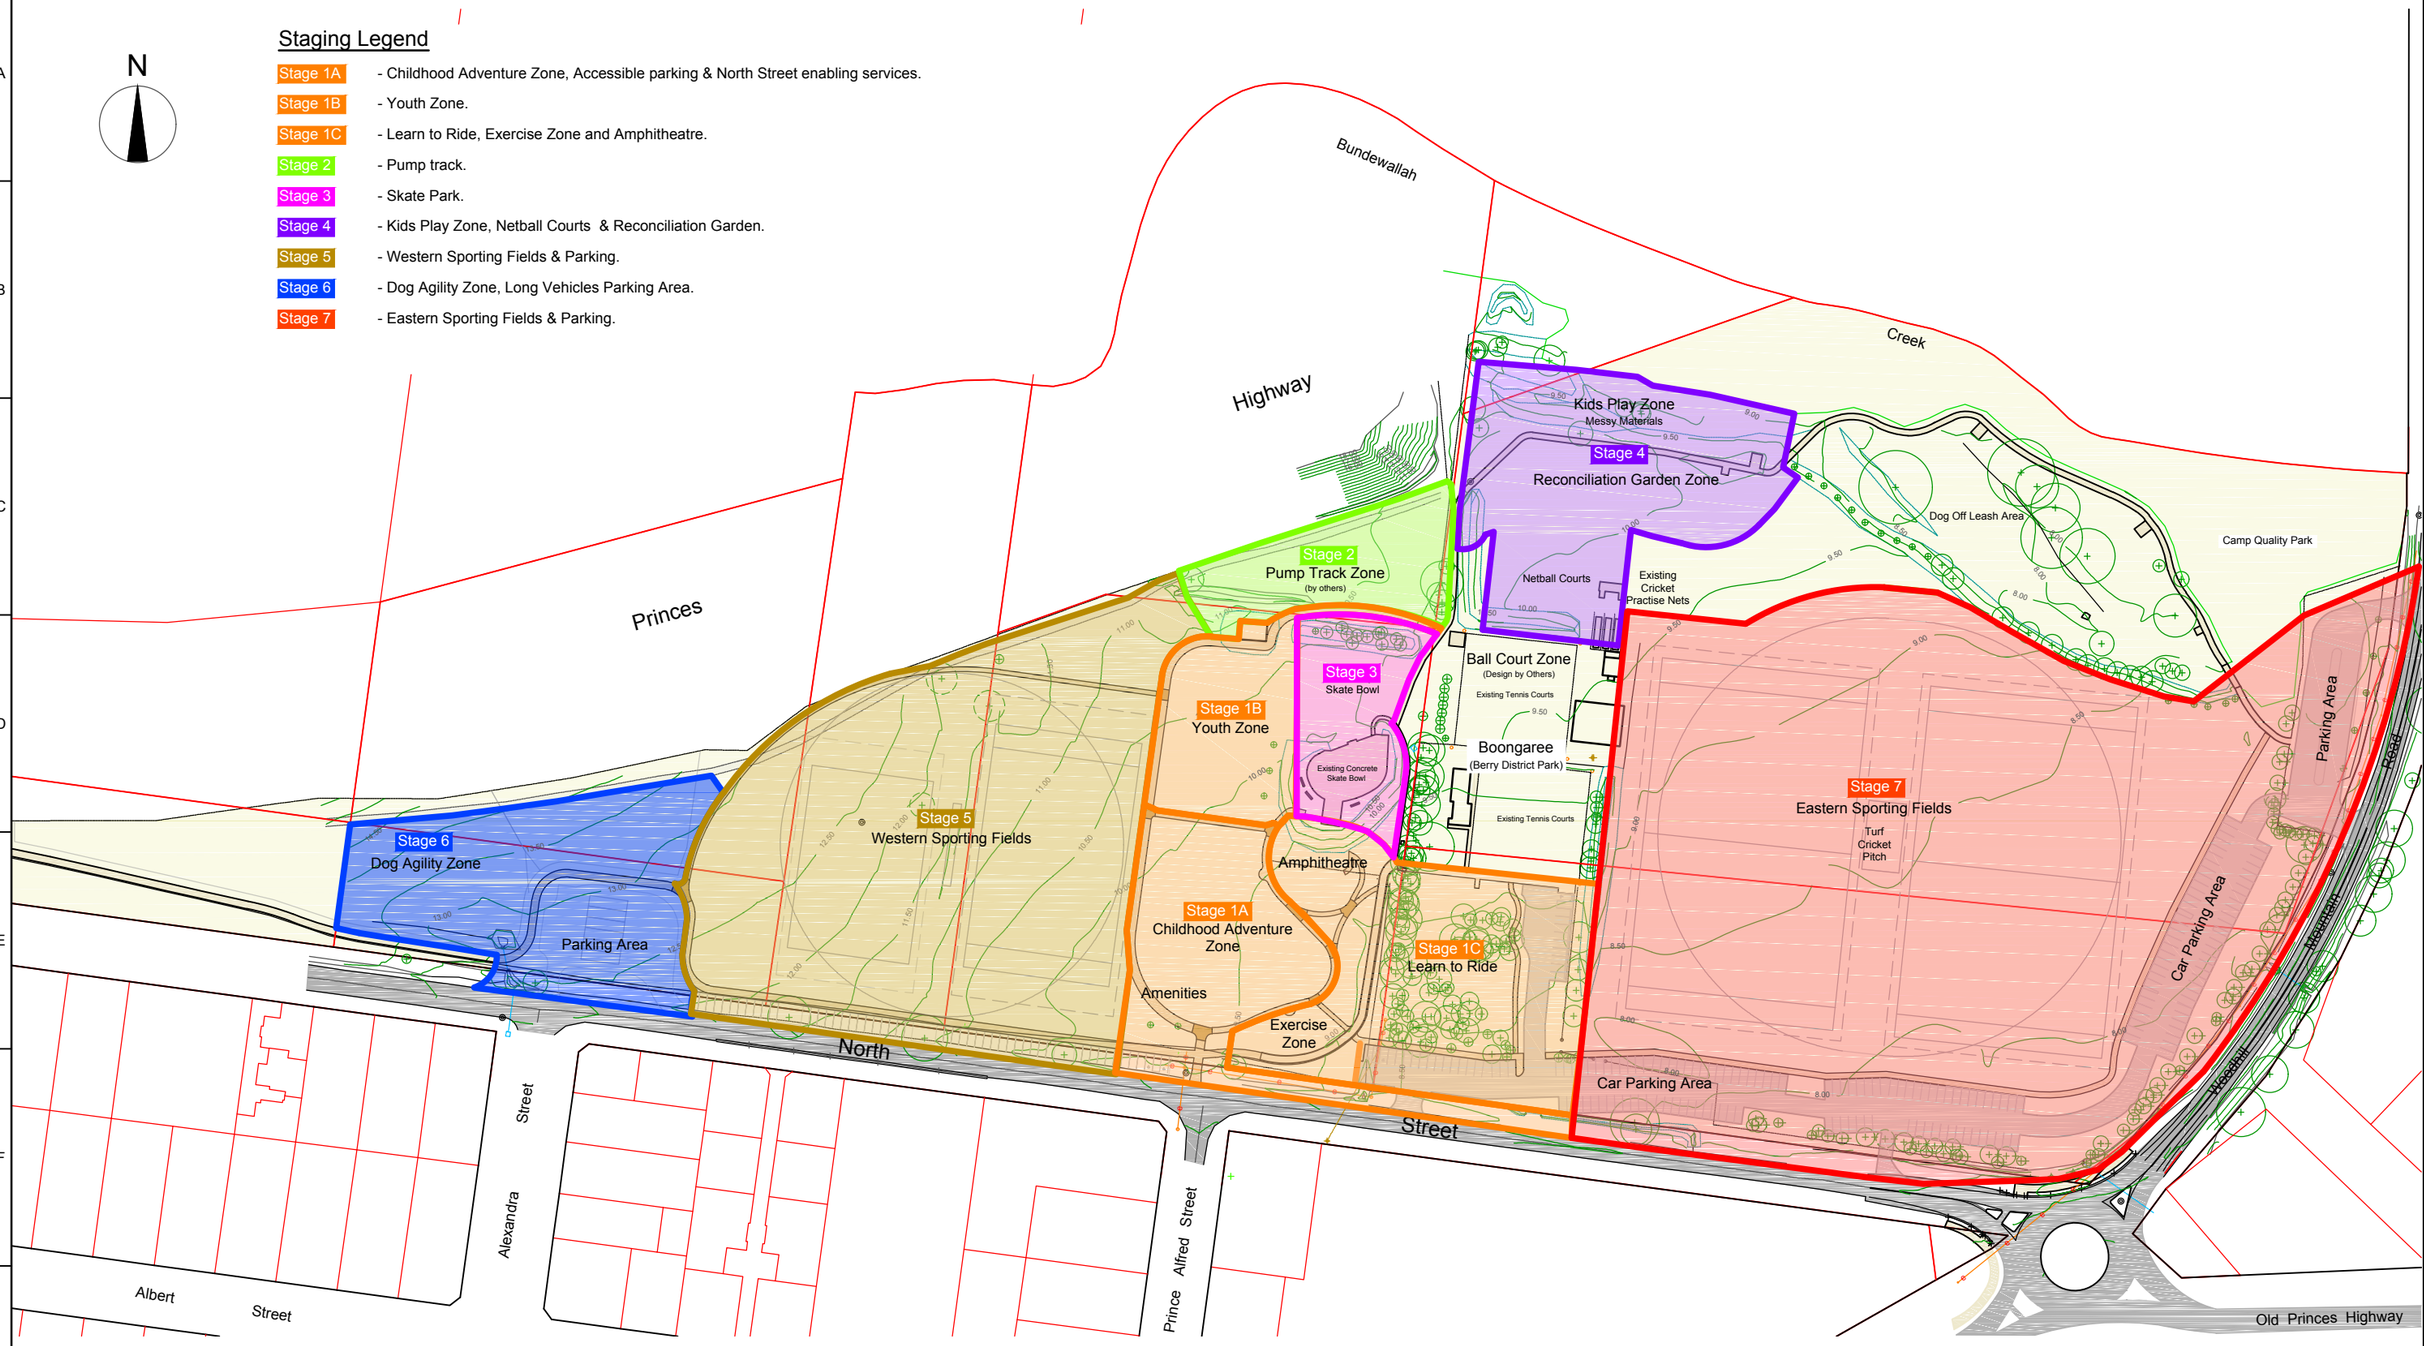

Construction Staging Plan

Scale
1:1000 for A1 size sheet
1:2000 for A3 size sheet

Note:

Property boundaries have been imported from Council's GIS System and should not be considered survey accurate.

Legend:

- Above ground Electrical Line

Plan References

Title Sheet / Locality Plan	Pl. Ref. No.5477_10
Detail Survey & Aerial Photo	Pl. Ref. No.5477_11
Masterplan	Pl. Ref. No.5477_12
Zone Plan & Index Sheet	Pl. Ref. No.5477_13
Construction Staging Plan	Pl. Ref. No.5477_14
Demolition & Earthworks Plan	Pl. Ref. No.5477_15
Overall Pathway Details	Pl. Ref. No.5477_30 to 32
Overall Landscape Details (Trees)	Pl. Ref. No.5477_33 to 39

Trim File No. 49929E

DESIGNED: R. Holmes / J. Simpson 23/08/'18	SURVEYED: E. Venhuizen May 2018	ISSUES & AMENDMENTS
DRAWN: P. Jennings/ J. SImpson 06/09/'18	FIELD BOOK:	01 Issued for Client Review 06/11/'18
CHECKED: Robyn Holmes 26/10/'18	ORIGIN OF LEVELS:	02 Issued for Client Review 04/02/'19
APPROVED: 22/01/'19	DATUM: AHD	
CLIENT:	CAD FILE: 5477_10.dwg	

Shoalhaven City Council

CITY OF SHOALHAVEN

Berry - Boongaree
Detailed Design
Construction Staging Plan

SCALE:
1:1000 for A1 size sheet, 1:2000 for A3 size sheet
Do not scale off drawings.
Confirm all dimensions on site prior to start of construction.

NOTE:
This drawing, design and the copyright therein are the property of Shoalhaven City Council. It has been produced by the Assets & Works - Project Delivery Section and must not be used, reproduced or copied wholly or in part without the permission of the Project Delivery Manager.

CONCEPT DESIGN COMPLETE

- PLAN REFERENCE -
5477_14