A3

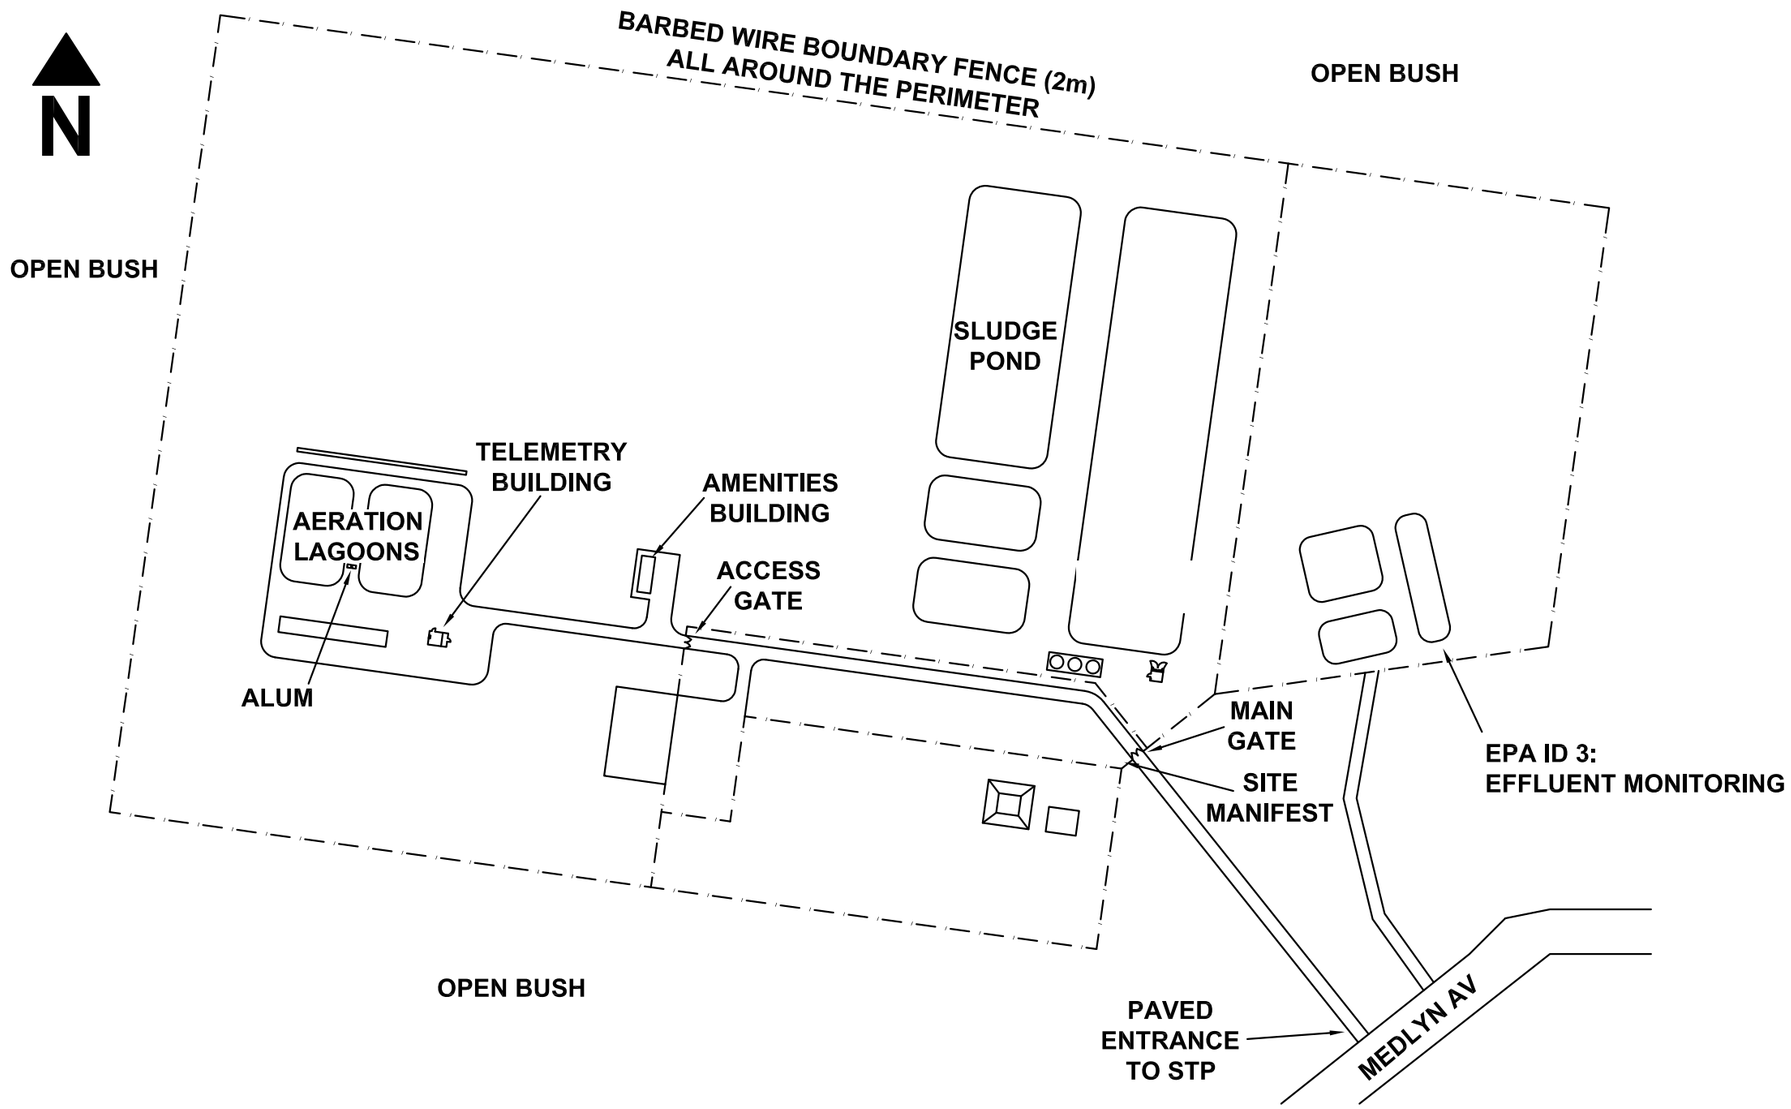

MK	DETAILS OF AMENDMENTS	INIT.	DATE

REDUCTION RATIO DRAWING NOT TO SCALE

ALL LEVELS ARE IN METRES
ALL CHAINAGES ARE IN METRES ALL OTHER DIMENSIONS ARE IN MILLIMETRES UNLESS SHOWN OTHERWISE

DESIGNED:	FIELD BOOK:	ORIGIN OF LEVELS:
SURVEYED:	LEVEL BOOK:	AZIMUTH:
DRAWN:	DATUM:	DRAWING FILE:
DATE:	CHECKED:	REFERENCE FILES:

Shoalhaven Water
A Division of Shoalhaven City Council

MANAGER, SHOALHAVEN WATER DATE

PLANNING & DEVELOPMENT MANAGER DATE

SHOALHAVEN WATER

EPA LICENCE MONITORING POINTS
SUSSEX INLET STP

FILE NO:

PLAN REFERENCE: