A3

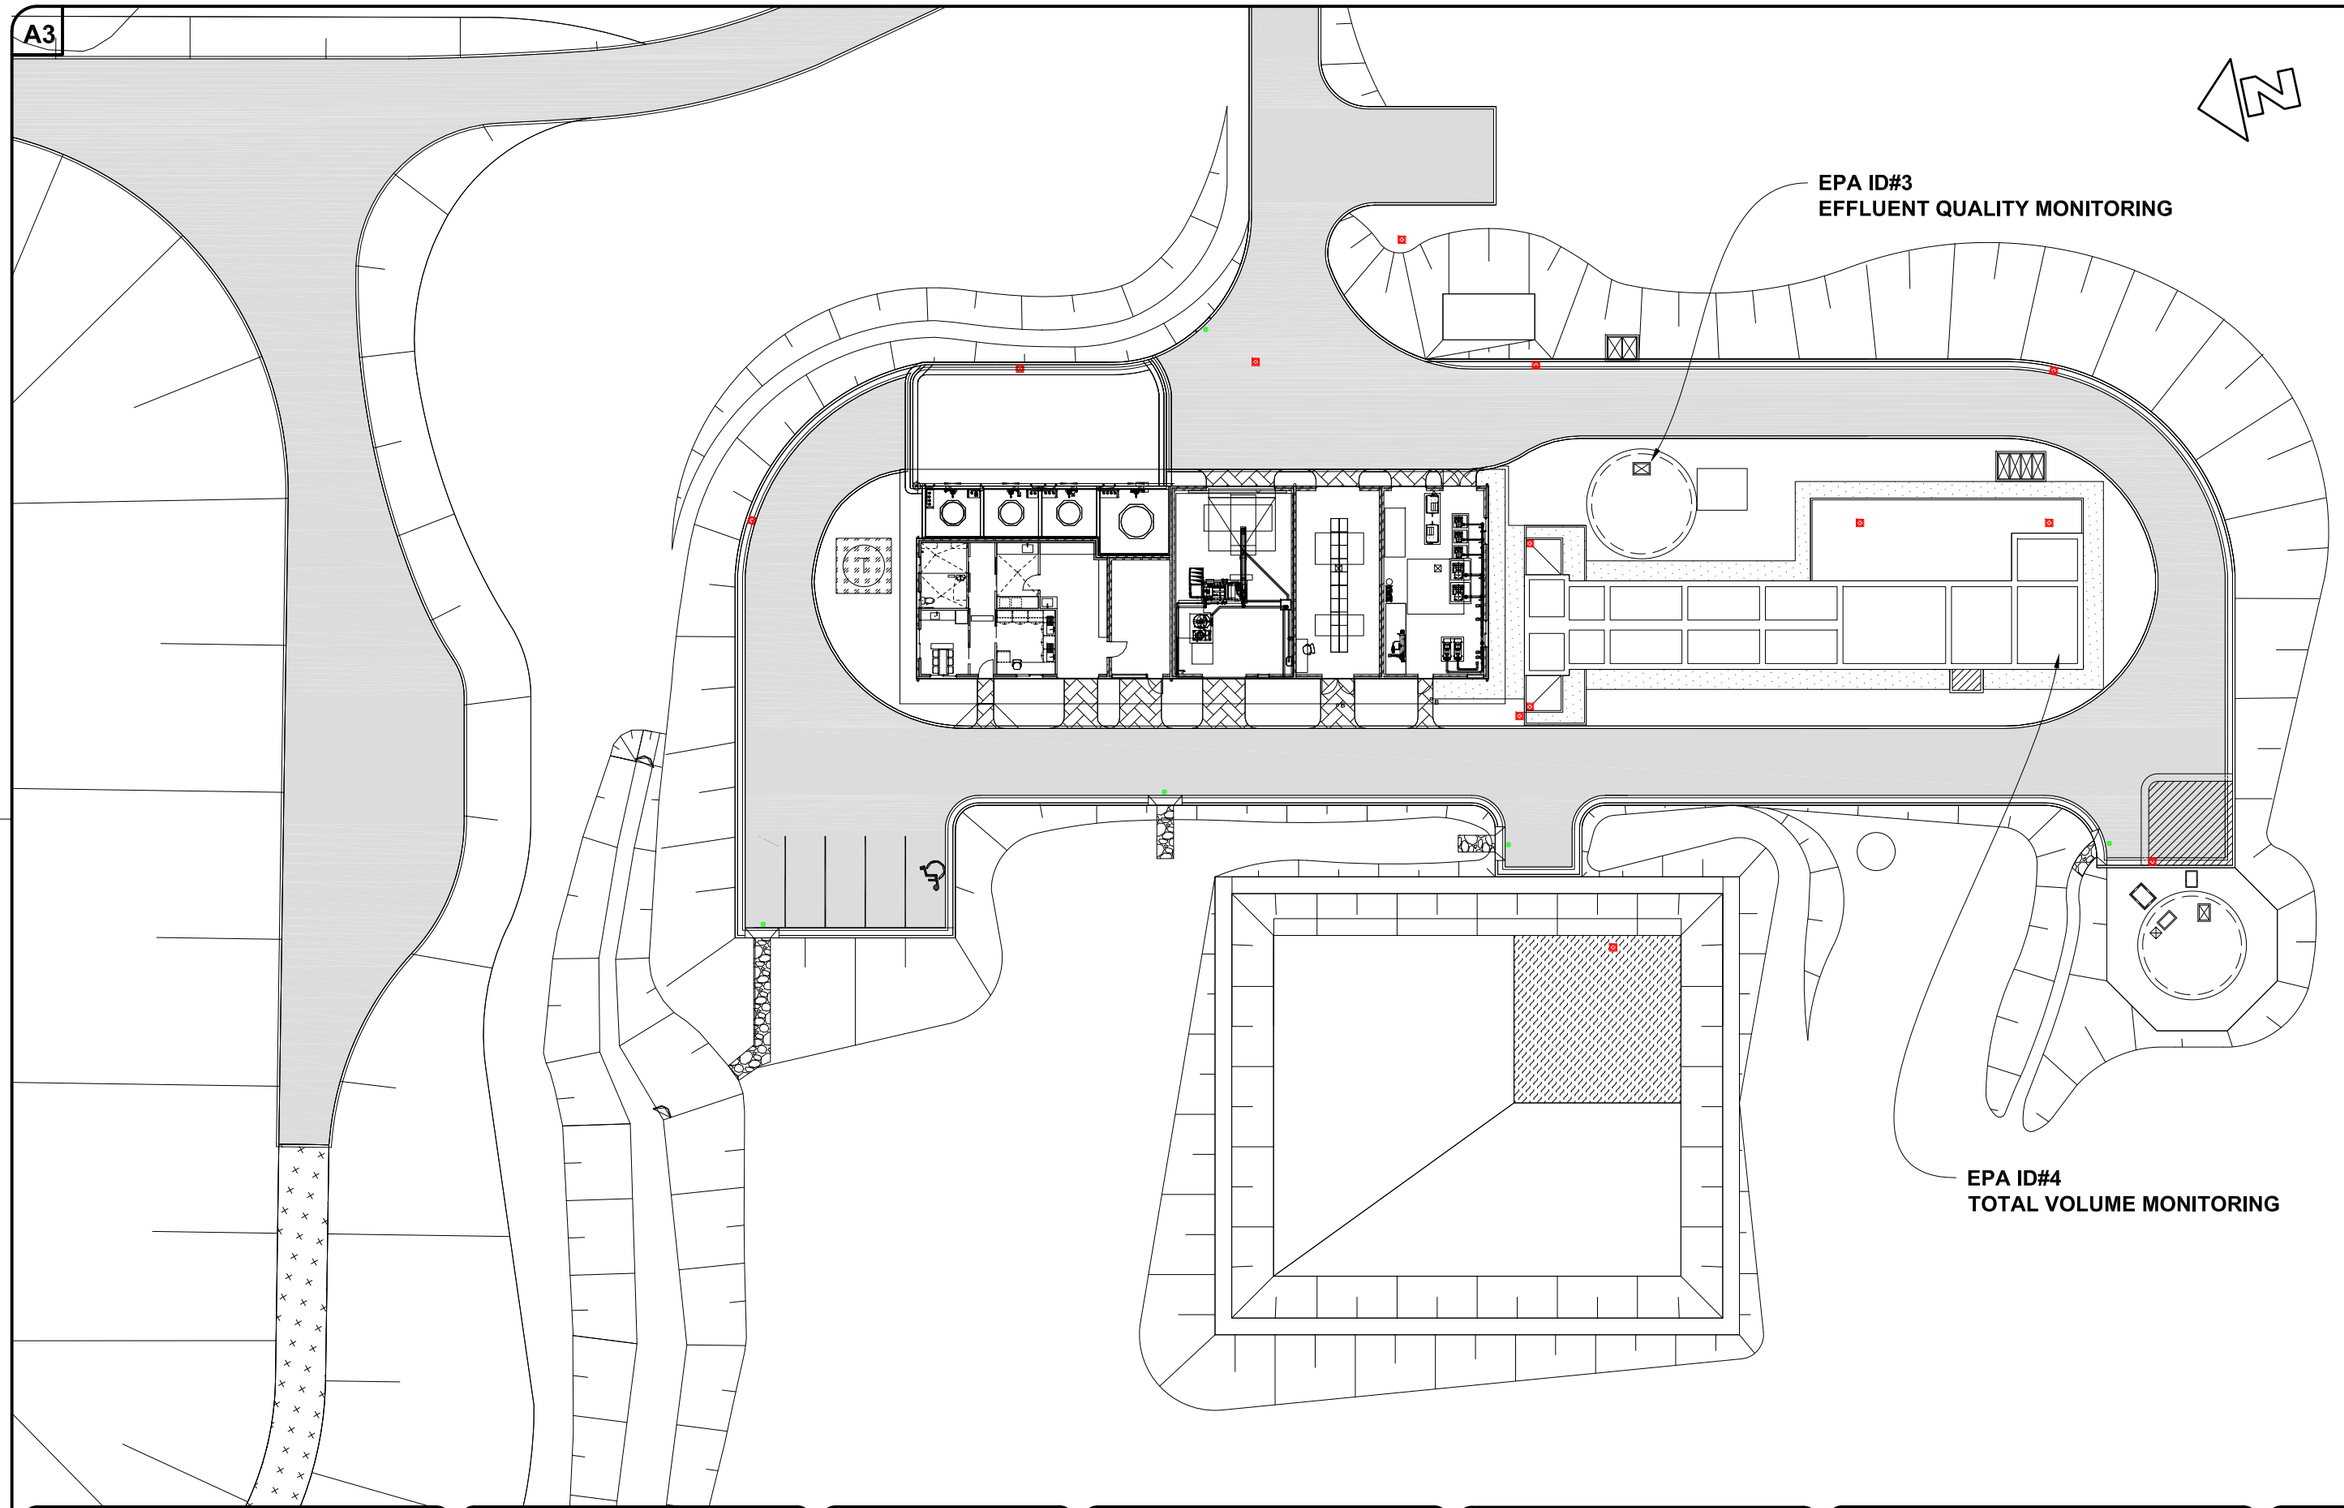

MK	DETAILS OF AMENDMENTS	INIT.	DATE

REDUCTION RATIO

ALL LEVELS ARE IN METRES
ALL CHAINAGES ARE IN METRES ALL OTHER DIMENSIONS ARE IN MILLIMETRES UNLESS SHOWN OTHERWISE

DESIGNED:	FIELD BOOK:	ORIGIN OF LEVELS:
SURVEYED:	LEVEL BOOK:	AZIMUTH:
DRAWN: DGB	DATUM:	DRAWING FILE:
DATE: 26/05/2016	CHECKED:	REFERENCE FILES:

Shoalhaven Water
A Division of Shoalhaven City Council

MANAGER, SHOALHAVEN WATER _____ DATE

PLANNING & DEVELOPMENT MANAGER _____ DATE

SHOALHAVEN WATER

EPA LICENCE MONITORING POINTS
KANGAROO VALLEY STP

FILE NO:

PLAN REFERENCE: