SOUTH MOLLYMOOK COASTAL PROTECTION
CONCEPT DESIGN

LOCALITY PLAN
NTS

DRAWING LIST

DRAWING No	DRAWING TITLE
311015-00224-MA-DWG-0001	COVER SHEET, LOCALITY PLAN AND DRAWING LIST
311015-00224-MA-DWG-0004	PROPOSED WORKS PLAN
311015-00224-MA-DWG-0005	EXISTING SITE PLAN
311015-00224-MA-DWG-0006	GENERAL ARRANGEMENT PLAN
311015-00224-MA-DWG-0007	SECTION A - SOUTHERN REVETMENT PLAN
311015-00224-MA-DWG-0008	SECTION B - CENTRAL STEPPED BLEACHERS PLAN
311015-00224-MA-DWG-0009	SECTION C1 AND C2 - NORTHERN PAVEMENT PLAN
311015-00224-MA-DWG-0010	TYPICAL ROCK REVETMENT SECTION
311015-00224-MA-DWG-0011	TYPICAL STAIR SECTION
311015-00224-MA-DWG-0012	TYPICAL BLEACHERS SECTION

REV	DATE	REVISION DESCRIPTION	DRAWN	DRAFT CHK	DESIGNED	ENG CHK	APPROVED	CUSTOMER	REF DRAWING No	REFERENCE DRAWING TITLE
C	15.09.22	ISSUED FOR CONSULTATION	VIP	BSM	JH	BSM	BSM			
B	30.06.22	VALUE MANAGEMENT INPUTS	VIP	BSM	JH	MJT	BSM			
A	24.05.22	ISSUED FOR CLIENT REVIEW	VIP	BSM	JH	MJT	BSM			

A1 SHEET SCALE

OneWay empowered | enabled | ethical

Copyright © Advisian Services Pty Ltd ABN 61 001 279 812

ADVISIAN PROJECT No.
311015-00224

ENGINEERING AND PERMIT STAMPS (As Required)

INFORMATION ONLY NOT TO BE USED FOR CONSTRUCTION

CUSTOMER
Shoalhaven City Council

"This drawing is prepared solely for the use of the contractual customer of Advisian and Advisian assumes no liability to any other party for any representations contained in this drawing."

Advisian

SOUTH MOLLYMOOK COASTAL PROTECTION
CONCEPT DESIGN
COVER SHEET, LOCALITY PLAN
AND DRAWING LIST

DRG No 311015-00224-MA-DWG-0001
REV C

ADVISIAN_A1_C

LOCATION: C:\USERS\VAUGHANPATRICK\WORLEY\SOUTH MOLLYMOOK COASTAL PROTECTION - DOCUMENTS\11.0 DRAWINGS\DRGS\STRUCTURAL\311015-00224-MA-DWG-0001.DWG
USER NAME: vaughan.patrick
PLOT DATE & TIME: 15/9/2022 1:53:28 PM
SAVE DATE & TIME: 14/9/2022 6:13:34 PM

CONTRACTORS CONSTRUCTION PLAN

1:1000

NOTES:

1. ALL LEVELS ARE IN METRES AND REDUCED TO AUSTRALIAN HEGHT DATUM (AHD).
2. ALL DIMENSIONS ARE IN MILLIMETRES UNLESS NOTED OTHERWISE.
3. SURVEY UNDERTAKEN BY SHOALHAVEN CITY COUNCIL MARCH 2016.

20 0 20 40 60 80 100m

1:1000 (A1) 1:2000 (A3)

REV	DATE	REVISION DESCRIPTION	DRAWN	DRAFT CHK	DESIGNED	ENG CHK	APPROVED	CUSTOMER	REF DRAWING No	REFERENCE DRAWING TITLE
C	15.09.22	ISSUED FOR CONSULTATION	VIP	BSM	JH	BSM	BSM			
B	30.06.22	VALUE MANAGEMENT INPUTS	VIP	BSM	JH	MJT	BSM			
A	24.05.22	ISSUED FOR CLIENT REVIEW	VIP	BSM	JH	MJT	BSM			

A1 SHEET SCALE

OneWay empowered | enabled | ethical

Copyright © Advisian Services Pty Ltd ABN 61 001 279 812

ADVISIAN PROJECT No. 311015-00224

ENGINEERING AND PERMIT STAMPS (As Required)

INFORMATION ONLY NOT TO BE USED FOR CONSTRUCTION

CUSTOMER

Shoalhaven City Council

"This drawing is prepared solely for the use of the contractual customer of Advisian and Advisian assumes no liability to any other party for any representations contained in this drawing."

Advisian

SOUTH MOLLYMOOK COASTAL PROTECTION CONCEPT DESIGN

PROPOSED WORKS PLAN

DRG No 311015-00224-MA-DWG-0004

REV C

ADVISIAN_A1_C

LOCATION: C:\USERS\VAUGHAN.PATRICK\WORLEY\SOUTH MOLLYMOOK COASTAL PROTECTION - DOCUMENTS\11.0 DRAWINGS\DRGS\STRUCTURAL\311015-00224-MA-DWG-0004.DWG

USER NAME: vaughan.patrick

PLOT DATE & TIME: 15/9/2022 1:53:56 PM

SAVE DATE & TIME: 14/9/2022 5:55:04 PM

NOTES:

1. ALL LEVELS ARE IN METRES AND REDUCED TO AUSTRALIAN HEGHT DATUM (AHD).
2. ALL DIMENSIONS ARE IN MILLIMETRES UNLESS NOTED OTHERWISE.
3. SURVEY UNDERTAKEN BY SHOALHAVEN CITY COUNCIL MARCH 2016.

EXISTING PLAN
1:750

15000 0 15000 30000 45000 60000 75000mm
1:750 (A1) 1:1500 (A3)

REV	DATE	REVISION DESCRIPTION	DRAWN	DRAFT CHK	DESIGNED	ENG CHK	APPROVED	CUSTOMER	REF DRAWING No	REFERENCE DRAWING TITLE
C	15.09.22	ISSUED FOR CONSULTATION	VIP	BSM	JH	BSM	BSM			
B	30.06.22	VALUE MANAGEMENT INPUTS	VIP	BSM	JH	MJT	BSM			
A	24.05.22	ISSUED FOR CLIENT REVIEW	VIP	BSM	JH	MJT	BSM			

A1 SHEET SCALE

OneWay™ empowered | enabled | ethical

Copyright © Advisian Services Pty Ltd ABN 61 001 279 812

ADVISIAN PROJECT No.
311015-00224

ENGINEERING AND PERMIT STAMPS (As Required)

INFORMATION ONLY NOT TO BE USED FOR CONSTRUCTION

CUSTOMER

Shoalhaven City Council

"This drawing is prepared solely for the use of the contractual customer of Advisian and Advisian assumes no liability to any other party for any representations contained in this drawing."

Advisian
Worley Group

SOUTH MOLLYMOOK COASTAL PROTECTION
CONCEPT DESIGN

EXISTING SITE PLAN

DRG No 311015-00224-MA-DWG-0005
REV C

ADVISIAN_A1_C

PLOT DATE & TIME: 15/9/2022 1:54:33 PM
SAVE DATE & TIME: 15/9/2022 11:31:08 AM
USER NAME: vaughanpatrick
LOCATION: C:\USERS\VAUGHANPATRICK\WORLEY\SOUTH MOLLYMOOK COASTAL PROTECTION - DOCUMENTS\11.0 DRAWINGS\DRGS\STRUCTURAL\311015-00224-MA-DWG-0005-0006-0007-0008-0009.DWG

GENERAL ARRANGEMENT PLAN

1:750

REV	DATE	REVISION DESCRIPTION	DRAWN	DRAFT CHK	DESIGNED	ENG CHK	APPROVED	CUSTOMER	REF DRAWING No	REFERENCE DRAWING TITLE
C	15.09.22	ISSUED FOR CONSULTATION	VIP	BSM	JH	BSM	BSM			
B	30.06.22	VALUE MANAGEMENT INPUTS	VIP	BSM	JH	MJT	BSM			
A	24.05.22	ISSUED FOR CLIENT REVIEW	VIP	BSM	JH	MJT	BSM			

A1 SHEET SCALE

OneWay™ empowered | enabled | ethical

Copyright © Advisian Services Pty Ltd ABN 61 001 279 812

ADVISIAN PROJECT No. 311015-00224

ENGINEERING AND PERMIT STAMPS (As Required)

INFORMATION ONLY NOT TO BE USED FOR CONSTRUCTION

CUSTOMER

Shoalhaven City Council

"This drawing is prepared solely for the use of the contractual customer of Advisian and Advisian assumes no liability to any other party for any representations contained in this drawing."

Advisian

SOUTH MOLLYMOOK COASTAL PROTECTION CONCEPT DESIGN

GENERAL ARRANGEMENT PLAN

DRG No 311015-00224-MA-DWG-0006

REV C

ADVISIAN_A1_C

LOCATION: C:\USERS\VAUGHAN.PATRICK\WORLEY\SOUTH MOLLYMOOK COASTAL PROTECTION - DOCUMENTS\11.0 DRAWINGS\DRGS\STRUCTURAL\311015-00224-MA-DWG-0005-0006-0007-0008-0009.DWG

USER NAME: vaughan.patrick

PLOT DATE & TIME: 15/9/2022 1:54:57 PM

SAVE DATE & TIME: 15/9/2022 11:31:08 AM

NOTES:

1. ALL LEVELS ARE IN METRES AND REDUCED TO AUSTRALIAN HEGHT DATUM (AHD).
2. ALL DIMENSIONS ARE IN MILLIMETRES UNLESS NOTED OTHERWISE.
3. SURVEY UNDERTAKEN BY SHOALHAVEN CITY COUNCIL MARCH 2016.

SECTION A - SOUTHERN REVETMENT PLAN

1:200

4 0 4 8 12 16 20m

1:200 (A1) 1:400 (A3)

REV	DATE	REVISION DESCRIPTION	DRAWN	DRAFT CHK	DESIGNED	ENG CHK	APPROVED	CUSTOMER	REF DRAWING No	REFERENCE DRAWING TITLE
C	15.09.22	ISSUED FOR CONSULTATION	VIP	BSM	JH	BSM	BSM			
B	30.06.22	VALUE MANAGEMENT INPUTS	VIP	BSM	JH	MJT	BSM			
A	24.05.22	ISSUED FOR CLIENT REVIEW	VIP	BSM	JH	MJT	BSM			

A1 SHEET SCALE

OneWay™ empowered | enabled | ethical

Copyright © Advisian Services Pty Ltd ABN 61 001 279 812

ADVISIAN PROJECT No. 311015-00224

ENGINEERING AND PERMIT STAMPS (As Required)

INFORMATION ONLY NOT TO BE USED FOR CONSTRUCTION

CUSTOMER

Shoalhaven City Council

"This drawing is prepared solely for the use of the contractual customer of Advisian and Advisian assumes no liability to any other party for any representations contained in this drawing."

Advisian

SOUTH MOLLYMOOK COASTAL PROTECTION
CONCEPT DESIGN
SECTION A
SOUTHERN REVETMENT PLAN

DRG No 311015-00224-MA-DWG-0007

REV C

ADVISIAN_A1_C

LOCATION: C:\USERS\VAUGHANPATRICK\WORLEY\SOUTH MOLLYMOOK COASTAL PROTECTION - DOCUMENTS\11.0 DRAWINGS\DRGS\STRUCTURAL\311015-00224-MA-DWG-0005-0006-0007-0008-0009.DWG

USER NAME: vaughanpatrick

PLOT DATE & TIME: 15/9/2022 1:55:31 PM

SAVE DATE & TIME: 15/9/2022 11:31:08 AM

NOTES:

1. ALL LEVELS ARE IN METRES AND REDUCED TO AUSTRALIAN HEGHT DATUM (AHD).
2. ALL DIMENSIONS ARE IN MILLIMETRES UNLESS NOTED OTHERWISE.
3. SURVEY UNDERTAKEN BY SHOALHAVEN CITY COUNCIL MARCH 2016.

SECTION B - CENTRAL STEPPED BLEACHERS PLAN

1:200

4 0 4 8 12 16 20m

1:200 (A1) 1:400 (A3)

REV	DATE	REVISION DESCRIPTION	DRAWN	DRAFT CHK	DESIGNED	ENG CHK	APPROVED	CUSTOMER	REF DRAWING No	REFERENCE DRAWING TITLE
C	15.09.22	ISSUED FOR CONSULTATION	VIP	BSM	JH	BSM	BSM			
B	30.06.22	VALUE MANAGEMENT INPUTS	VIP	BSM	JH	MJT	BSM			
A	24.05.22	ISSUED FOR CLIENT REVIEW	VIP	BSM	JH	MJT	BSM			

A1 SHEET SCALE

OneWay™ empowered | enabled | ethical

Copyright © Advisian Services Pty Ltd ABN 61 001 279 812

ADVISIAN PROJECT No. 311015-00224

ENGINEERING AND PERMIT STAMPS (As Required)

INFORMATION ONLY NOT TO BE USED FOR CONSTRUCTION

CUSTOMER

Shoalhaven City Council

"This drawing is prepared solely for the use of the contractual customer of Advisian and Advisian assumes no liability to any other party for any representations contained in this drawing."

Advisian Worley Group

SOUTH MOLLYMOOK COASTAL PROTECTION
CONCEPT DESIGN
SECTION B
CENTRAL STEPPED BLEACHERS PLAN

DRG No 311015-00224-MA-DWG-0008

REV C

ADVISIAN_A1_(

PLOT DATE & TIME: 15/9/2022 1:56:16 PM
SAVE DATE & TIME: 15/9/2022 11:31:08 AM
USER NAME: vaughan.patrick
LOCATION: C:\USERS\VAUGHAN.PATRICK\WORLEY\SOUTH MOLLYMOOK COASTAL PROTECTION - DOCUMENTS\11.0 DRAWINGS\DRGS\STRUCTURAL\311015-00224-MA-DWG-0005-0006-0007-0008-0009.DWG

NOTES:

1. ALL LEVELS ARE IN METRES AND REDUCED TO AUSTRALIAN HEGHT DATUM (AHD).
2. ALL DIMENSIONS ARE IN MILLIMETRES UNLESS NOTED OTHERWISE.
3. SURVEY UNDERTAKEN BY SHOALHAVEN CITY COUNCIL MARCH 2016.

NORTHERN PAVEMENT PLAN

1:200

4 0 4 8 12 16 20m

1:200 (A1) 1:400 (A3)

REV	DATE	REVISION DESCRIPTION	DRAWN	DRAFT CHK	DESIGNED	ENG CHK	APPROVED	CUSTOMER	REF DRAWING No	REFERENCE DRAWING TITLE
C	15.09.22	ISSUED FOR CONSULTATION	VIP	BSM	JH	BSM	BSM			
B	30.06.22	VALUE MANAGEMENT INPUTS	VIP	BSM	JH	MJT	BSM			
A	24.05.22	ISSUED FOR CLIENT REVIEW	VIP	BSM	JH	MJT	BSM			

A1 SHEET SCALE

OneWay™ empowered | enabled | ethical

Copyright © Advisian Services Pty Ltd ABN 61 001 279 812

ADVISIAN PROJECT No. 311015-00224

ENGINEERING AND PERMIT STAMPS (As Required)

INFORMATION ONLY NOT TO BE USED FOR CONSTRUCTION

CUSTOMER

Shoalhaven City Council

"This drawing is prepared solely for the use of the contractual customer of Advisian and Advisian assumes no liability to any other party for any representations contained in this drawing."

Advisian

SOUTH MOLLYMOOK COASTAL PROTECTION
CONCEPT DESIGN
SECTION C1 AND C2
NORTHERN PAVEMENT PLAN

DRG No 311015-00224-MA-DWG-0009

REV C

ADVISIAN_A1_C

LOCATION: C:\USERS\VAUGHAN.PATRICK\WORKLEY\SOUTH MOLLYMOOK COASTAL PROTECTION - DOCUMENTS\11.0 DRAWINGS\DRGS\STRUCTURAL\311015-00224-MA-DWG-0005-0006-0007-0008-0009.DWG

USER NAME: vaughan.patrick

PLOT DATE & TIME: 15/9/2022 1:56:42 PM
SAVE DATE & TIME: 15/9/2022 11:31:08 AM

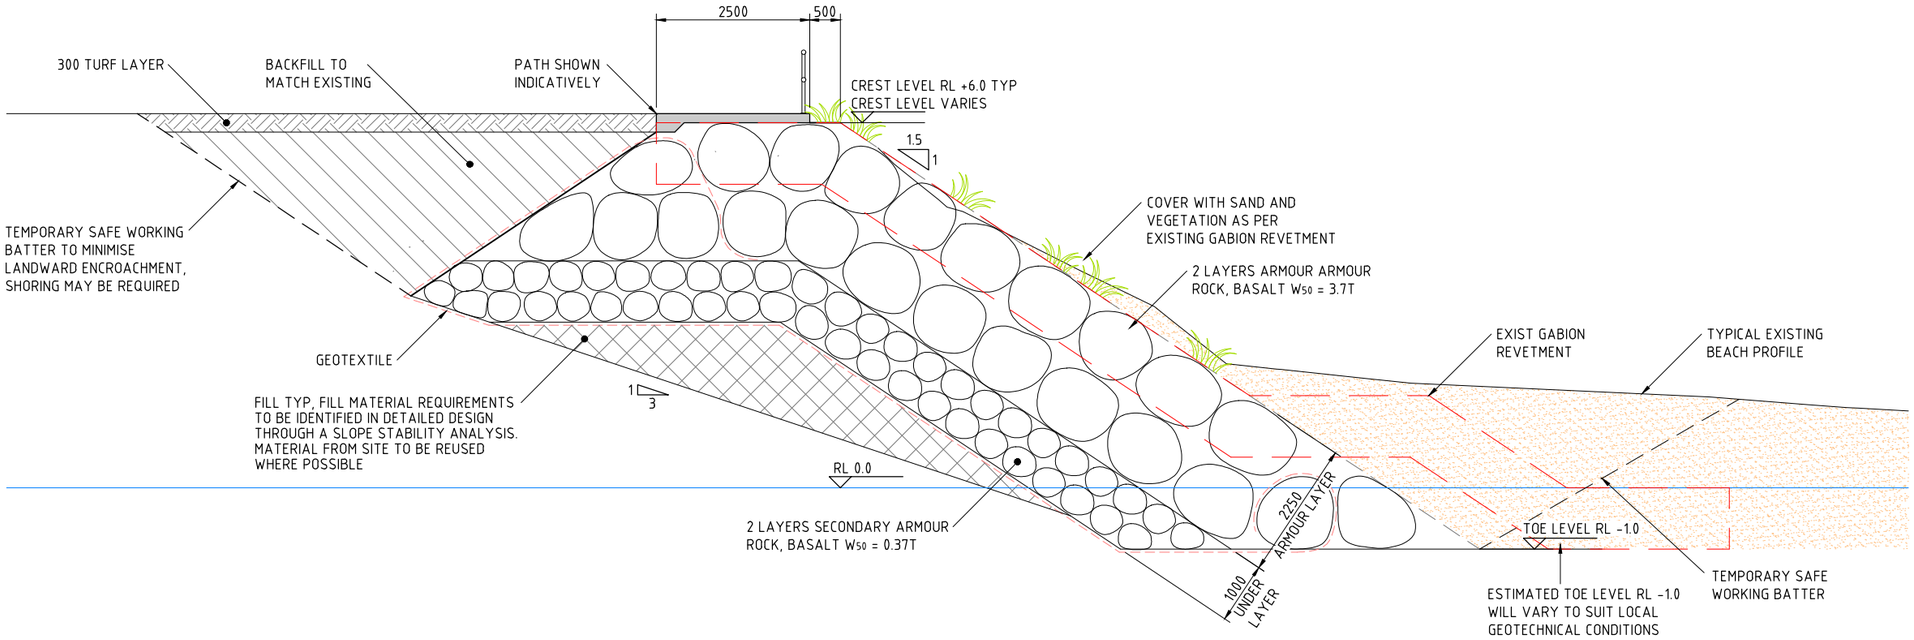

TYPICAL ROCK REVETMENT SECTION
105m APPROX
1:50

NOTES:

1. ALL LEVELS ARE IN METRES AND REDUCED TO AUSTRALIAN HEGHT DATUM (AHD).
2. ALL DIMENSIONS ARE IN MILLIMETRES UNLESS NOTED OTHERWISE.

1000 0 1000 2000 3000 4000 5000mm
1:50 (A1) 1:100 (A3)

REV	DATE	REVISION DESCRIPTION	DRAWN	DRAFT CHK	DESIGNED	ENG CHK	APPROVED	CUSTOMER	REF DRAWING No	REFERENCE DRAWING TITLE
C	15.09.22	ISSUED FOR CONSULTATION	VIP	BSM	JH	BSM	BSM			
B	30.06.22	VALUE MANAGEMENT INPUTS	VIP	BSM	JH	MJT	BSM			
A	24.05.22	ISSUED FOR CLIENT REVIEW	VIP	BSM	JH	MJT	BSM			

A1 SHEET SCALE

OneWay™ empowered | enabled | ethical

Copyright © Advisian Services Pty Ltd ABN 61 001 279 812

ADVISIAN PROJECT No.
311015-00224

ENGINEERING AND PERMIT STAMPS (As Required)

INFORMATION ONLY NOT TO BE USED FOR CONSTRUCTION

CUSTOMER

Shoalhaven City Council

"This drawing is prepared solely for the use of the contractual customer of Advisian and Advisian assumes no liability to any other party for any representations contained in this drawing."

Advisian
Worley Group

SOUTH MOLLYMOOK COASTAL PROTECTION
CONCEPT DESIGN

TYPICAL ROCK REVETMENT SECTION

DRG No 311015-00224-MA-DWG-0010
REV C

ADVISIAN_A1_C

PLOT DATE & TIME: 15/9/2022 15:15:2 PM
SAVE DATE & TIME: 14/9/2022 6:13:27 PM
USER NAME: vaughanpatrick
LOCATION: C:\USERS\VAUGHANPATRICK\WORLEY\SOUTH MOLLYMOOK COASTAL PROTECTION - DOCUMENTS\11.0 DRAWINGS\DRGS\STRUCTURAL\311015-00224-MA-DWG-0010-0011-0012.DWG

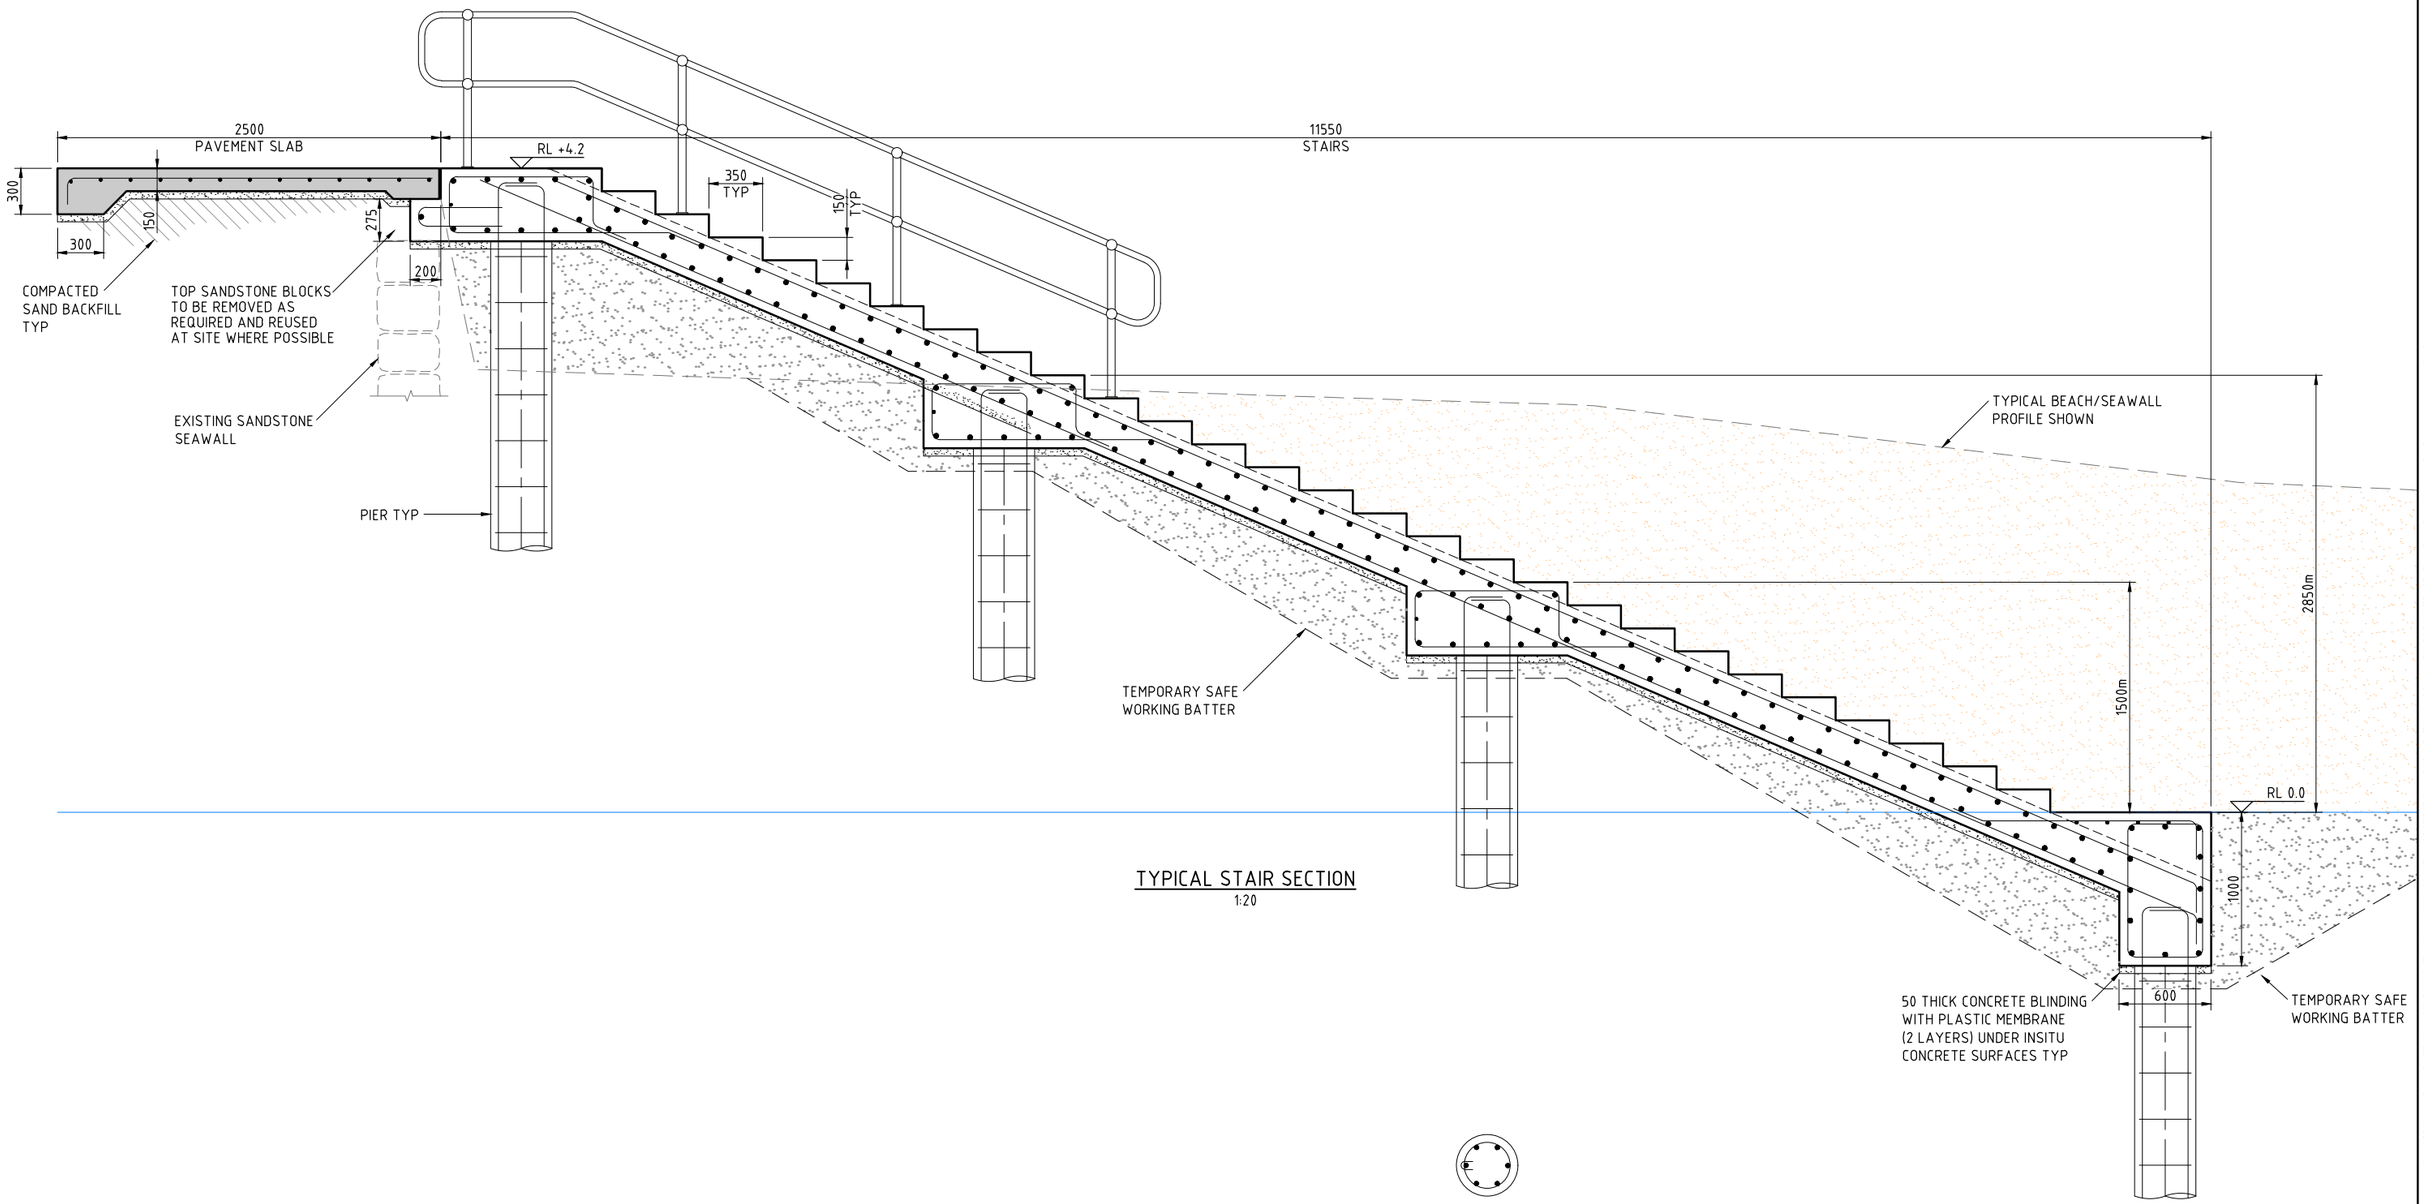

TYPICAL STAIR SECTION
1:20

TYPICAL PIER PLAN
1:20

NOTES:

1. ALL LEVELS ARE IN METRES AND REDUCED TO AUSTRALIAN HEGHT DATUM (AHD).
2. ALL DIMENSIONS ARE IN MILLIMETRES UNLESS NOTED OTHERWISE.

400 0 400 800 1200 1600 2000mm
1:20 (A1) 1:40 (A3)

REV	DATE	REVISION DESCRIPTION	DRAWN	DRAFT CHK	DESIGNED	ENG CHK	APPROVED	CUSTOMER	REF DRAWING No	REFERENCE DRAWING TITLE
C	15.09.22	ISSUED FOR CONSULTATION	VIP	BSM	JH	BSM	BSM			
B	30.06.22	VALUE MANAGEMENT INPUTS	VIP	BSM	JH	MJT	BSM			
A	24.05.22	ISSUED FOR CLIENT REVIEW	VIP	BSM	JH	MJT	BSM			

A1 SHEET SCALE

OneWay™ empowered | enabled | ethical

Copyright ©
Advisian Services Pty Ltd
ABN 61 001 279 812

ADVISIAN PROJECT No.
311015-00224

ENGINEERING AND PERMIT STAMPS (As Required)

INFORMATION ONLY
NOT TO BE USED
FOR CONSTRUCTION

CUSTOMER
Shoalhaven City Council

"This drawing is prepared solely for the use of the contractual customer of Advisian and Advisian assumes no liability to any other party for any representations contained in this drawing."

Advisian
Worley Group

SOUTH MOLLYMOOK COASTAL PROTECTION
CONCEPT DESIGN

TYPICAL STAIR SECTION

DRG No 311015-00224-MA-DWG-0011
REV C

ADVISIAN_A1_C

LOCATION: C:\USERS\VAUGHANPATRICK\WORLEY\SOUTH MOLLYMOOK COASTAL PROTECTION - DOCUMENTS\11.0 DRAWINGS\DRGS\STRUCTURAL\311015-00224-MA-DWG-0010-0011-0012.DWG
USER NAME: vaughanpatrick
PLOT DATE & TIME: 15/9/2022 1:58:13 PM
SAVE DATE & TIME: 14/9/2022 6:13:27 PM

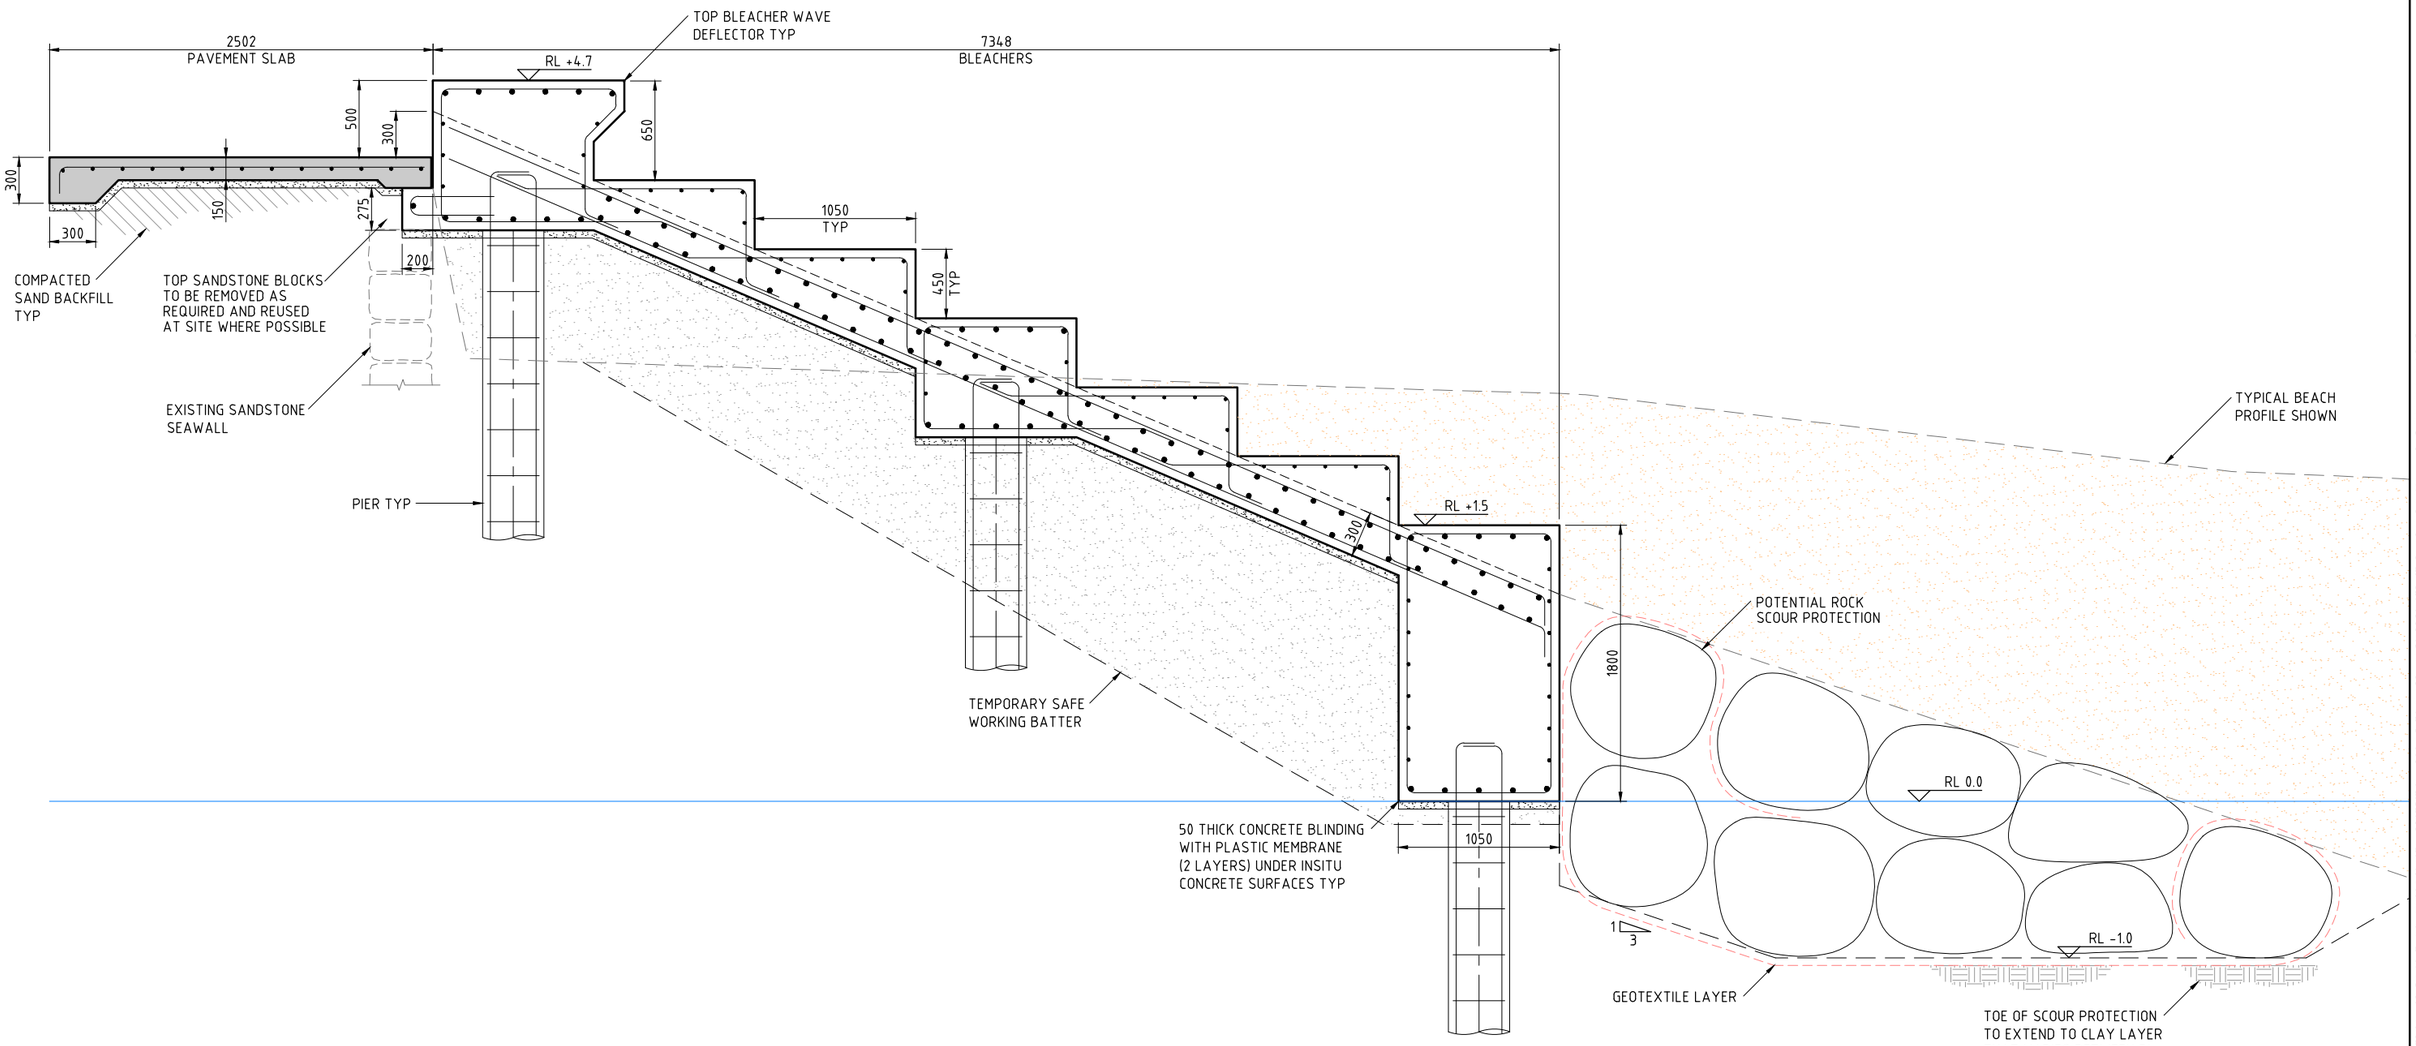

TYP BLEACHERS SECTION
1:20

NOTES:

1. ALL LEVELS ARE IN METRES AND REDUCED TO AUSTRALIAN HEGHT DATUM (AHD).
2. ALL DIMENSIONS ARE IN MILLIMETRES UNLESS NOTED OTHERWISE.

400 0 400 800 1200 1600 2000mm
1:20 (A1) 1:40 (A3)

REV	DATE	REVISION DESCRIPTION	DRAWN	DRAFT CHK	DESIGNED	ENG CHK	APPROVED	CUSTOMER	REF DRAWING No	REFERENCE DRAWING TITLE
C	15.09.22	ISSUED FOR CONSULTATION	VIP	BSM	JH	BSM	BSM			
B	30.06.22	VALUE MANAGEMENT INPUTS	VIP	BSM	JH	MJT	BSM			
A	24.05.22	ISSUED FOR CLIENT REVIEW	VIP	BSM	JH	MJT	BSM			

A1 SHEET SCALE

OneWay™ empowered | enabled | ethical

Copyright © Advisian Services Pty Ltd ABN 61 001 279 812

ADVISIAN PROJECT No.
311015-00224

ENGINEERING AND PERMIT STAMPS (As Required)

INFORMATION ONLY NOT TO BE USED FOR CONSTRUCTION

CUSTOMER

Shoalhaven City Council

"This drawing is prepared solely for the use of the contractual customer of Advisian and Advisian assumes no liability to any other party for any representations contained in this drawing."

Advisian
Worley Group

SOUTH MOLLYMOOK COASTAL PROTECTION
CONCEPT DESIGN

TYPICAL BLEACHERS SECTION

DRG No 311015-00224-MA-DWG-0012
REV C

ADVISIAN_A1_C

PLOT DATE & TIME: 15/9/2022 1:58:43 PM
SAVE DATE & TIME: 14/9/2022 6:13:27 PM
USER NAME: vaughan.patrick
LOCATION: C:\USERS\VAUGHAN.PATRICK\WORLEY\SOUTH MOLLYMOOK COASTAL PROTECTION - DOCUMENTS\11.0 DRAWINGS\DRGS\STRUCTURAL\311015-00224-MA-DWG-0010-0011-0012.DWG