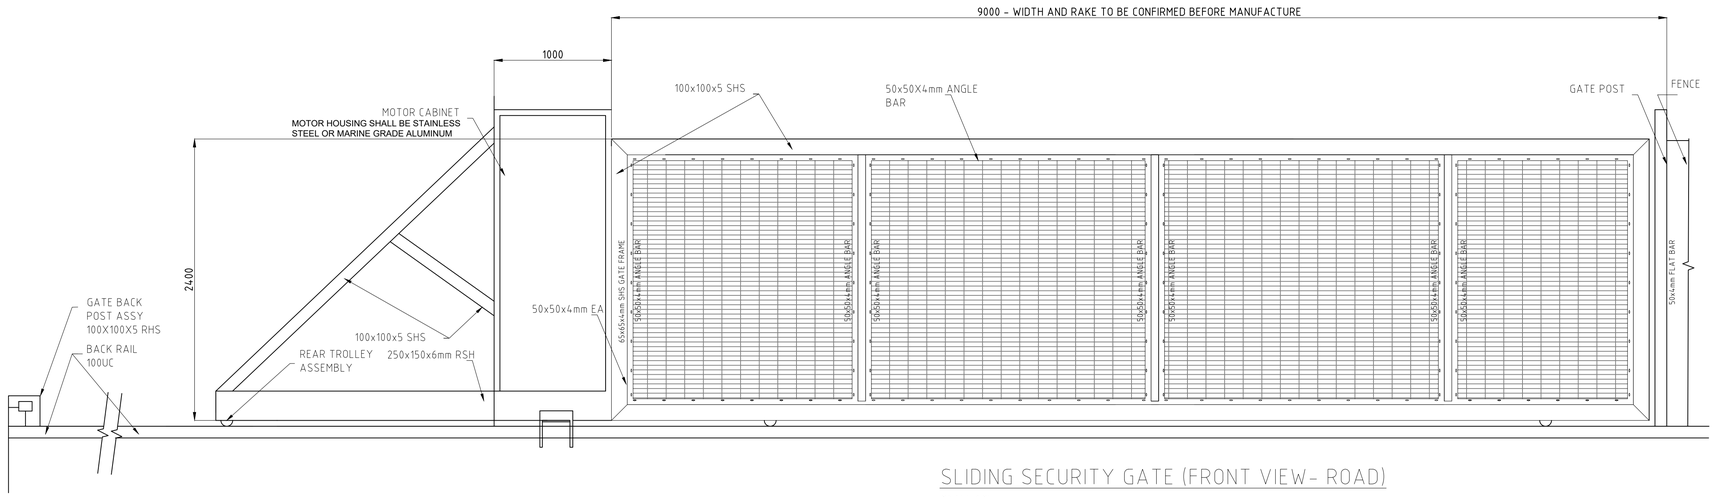

SLIDING SECURITY GATE (FRONT VIEW- ROAD)

SCALE 1:25

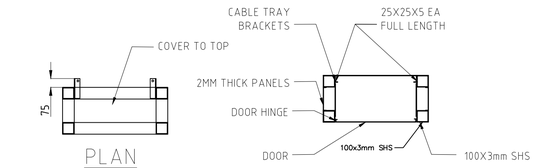

PLAN

SCALE 1:25

SECTION 1

SCALE 1:25

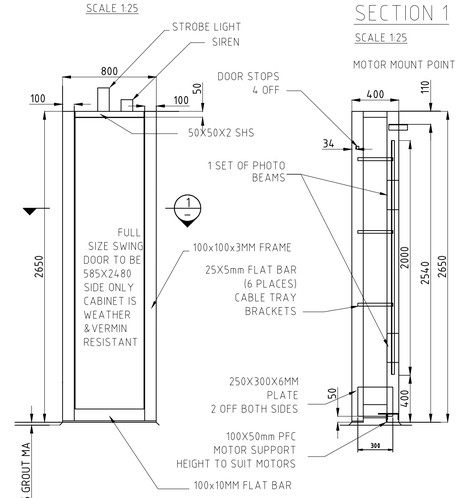

ELEVATION

SCALE 1:25

END ELEVATION

SCALE 1:25

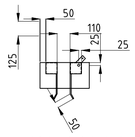

PLAN ELEVATION RAMMING POST

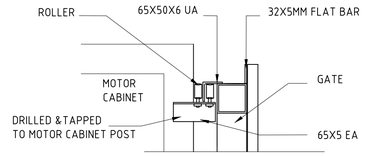

DETAIL A

SCALE 1:10

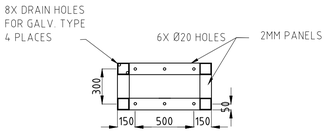

BOTTOM PLAN

SCALE 1:25

ELECTRICAL CABINET DETAIL

SCALE 1:25

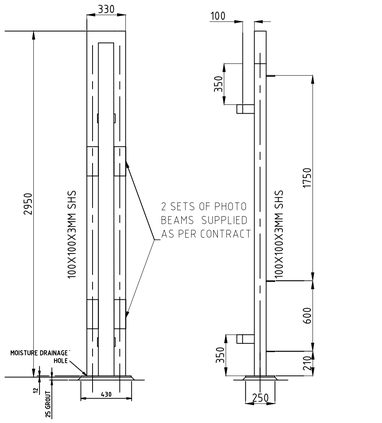

ELEVATION END ELEVATION

RAMMING POST

SCALE 1:25

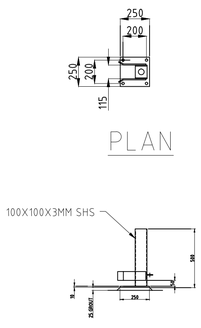

PLAN

END ELEVATION BACK STOP POST

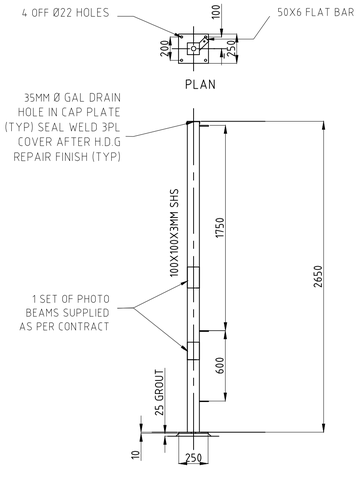

FENCE POST

SCALE 1:25

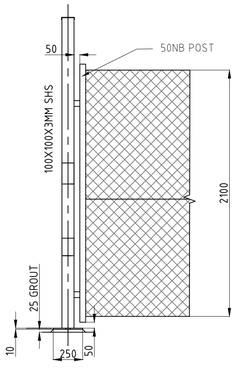

CONNECTION DETAIL WITH CHAINWIRE FENCE

SCALE 1:25

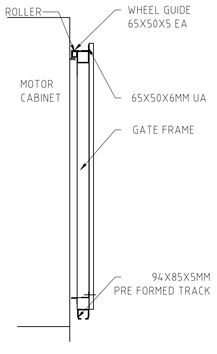

END ELEVATION

NOTES

1. ALL STEEL WORK TO BE HOT DIPPED GALVANISED
2. BOLTS& NUTS TO BE HOT DIP GALVANISED UNLESS NOTED OTHERWISE
3. ALL SHS STEELWORK TO BE VENTILATED WITH A DRAIN HOLE.
4. GATE TO BE HDG & POWDER COATED BLACK
5. ALL GROUTING TO BE NON SHRINK
6. NUTS SECURED AGAINST LOOSENING BY USE OF CAPILLARY 'LOCK TIGHT APPLIED AFTER SHEARING NUTS

DRAWING: G-20855-018

CLIENT

Revision	Description	Date
INITIALS	----------	DATE

REFERENCE DRAWINGS

Drawn	SW	
Reviewed	SW	
Approved	SW	
Scale	AS SHOWN	
Status	APPROVED ISSUE	

APPROVED AS DESIGNED

This drawing and the information contained thereon have been created solely for a particular purpose and client.
This is protected by copyright.

TITLE

CANTILEVER SLIDING GATE

A1

SHEET 1 OF 1

Rev 0