
GROUND PENETRATING RADAR SURVEY
SITE OVERVIEW

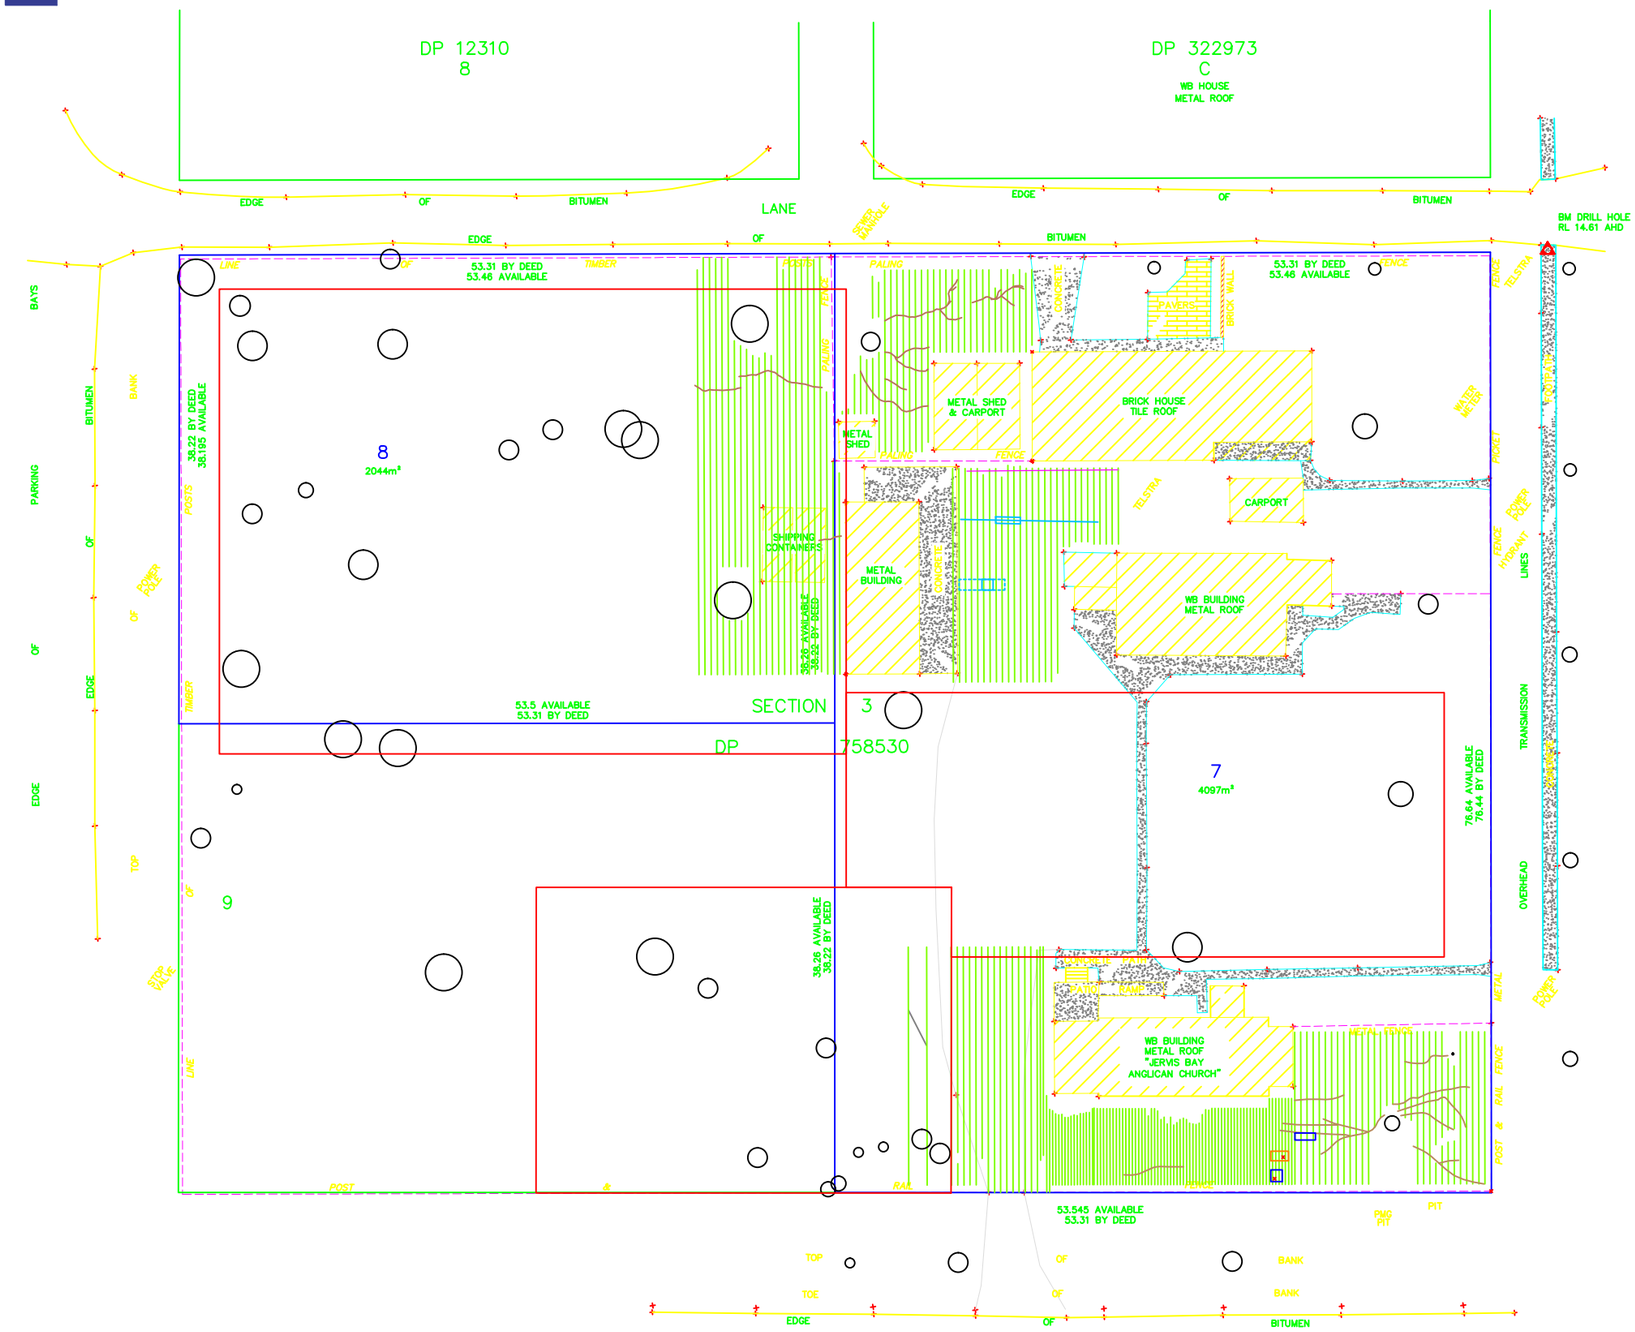

Legend

- EXTENT OF PREVIOUS SURVEYS
- EXTENT OF GPR SURVEY LINES
- POSSIBLE GRAVE – HIGH CONFIDENCE
- POSSIBLE GRAVE – LOW CONFIDENCE
- WEAK SUBSURFACE ANOMALY
- SUSPECTED TREE ROOTS
- SERVICES

Disclaimer:

THIS DRAWING HAS BEEN PREPARED USING EXISTING DRAWINGS OR PRINTS AS SUPPLIED BY THE CLIENT AND SUPPLEMENTED BY MEASUREMENTS TAKEN ON SITE. PRIOR TO COMMENCING ANY WORK, MEASUREMENTS MUST BE CHECKED.

GBG Australia — Advanced Subsurface Investigations


23 Harold Street
North Parramatta
NSW 2151
Australia

Telephone:
(02) 98902122
Fax:
(02) 98902922

Email:
info@gbgoz.com.au
Website:
www.gbgoz.com.au

CLIENT:	BARTLETT & ASSOCIATES PTY LTD	
TITLE:	UNMARKED GRAVE LOCATION AT HUSKISSON ANGLICAN CHURCH, HUSKISSON NSW	
DRAWN: B.W.	PROJECT MANAGER: C.G.	CADFILE: GBGA2255
SCALE: 1:500	DATE: 18 APRIL 19	DRG No: GBGA2255–01
0 20m		REV: A3

GROUND PENETRATING RADAR SURVEY
NEWLY CLEARED AREAS

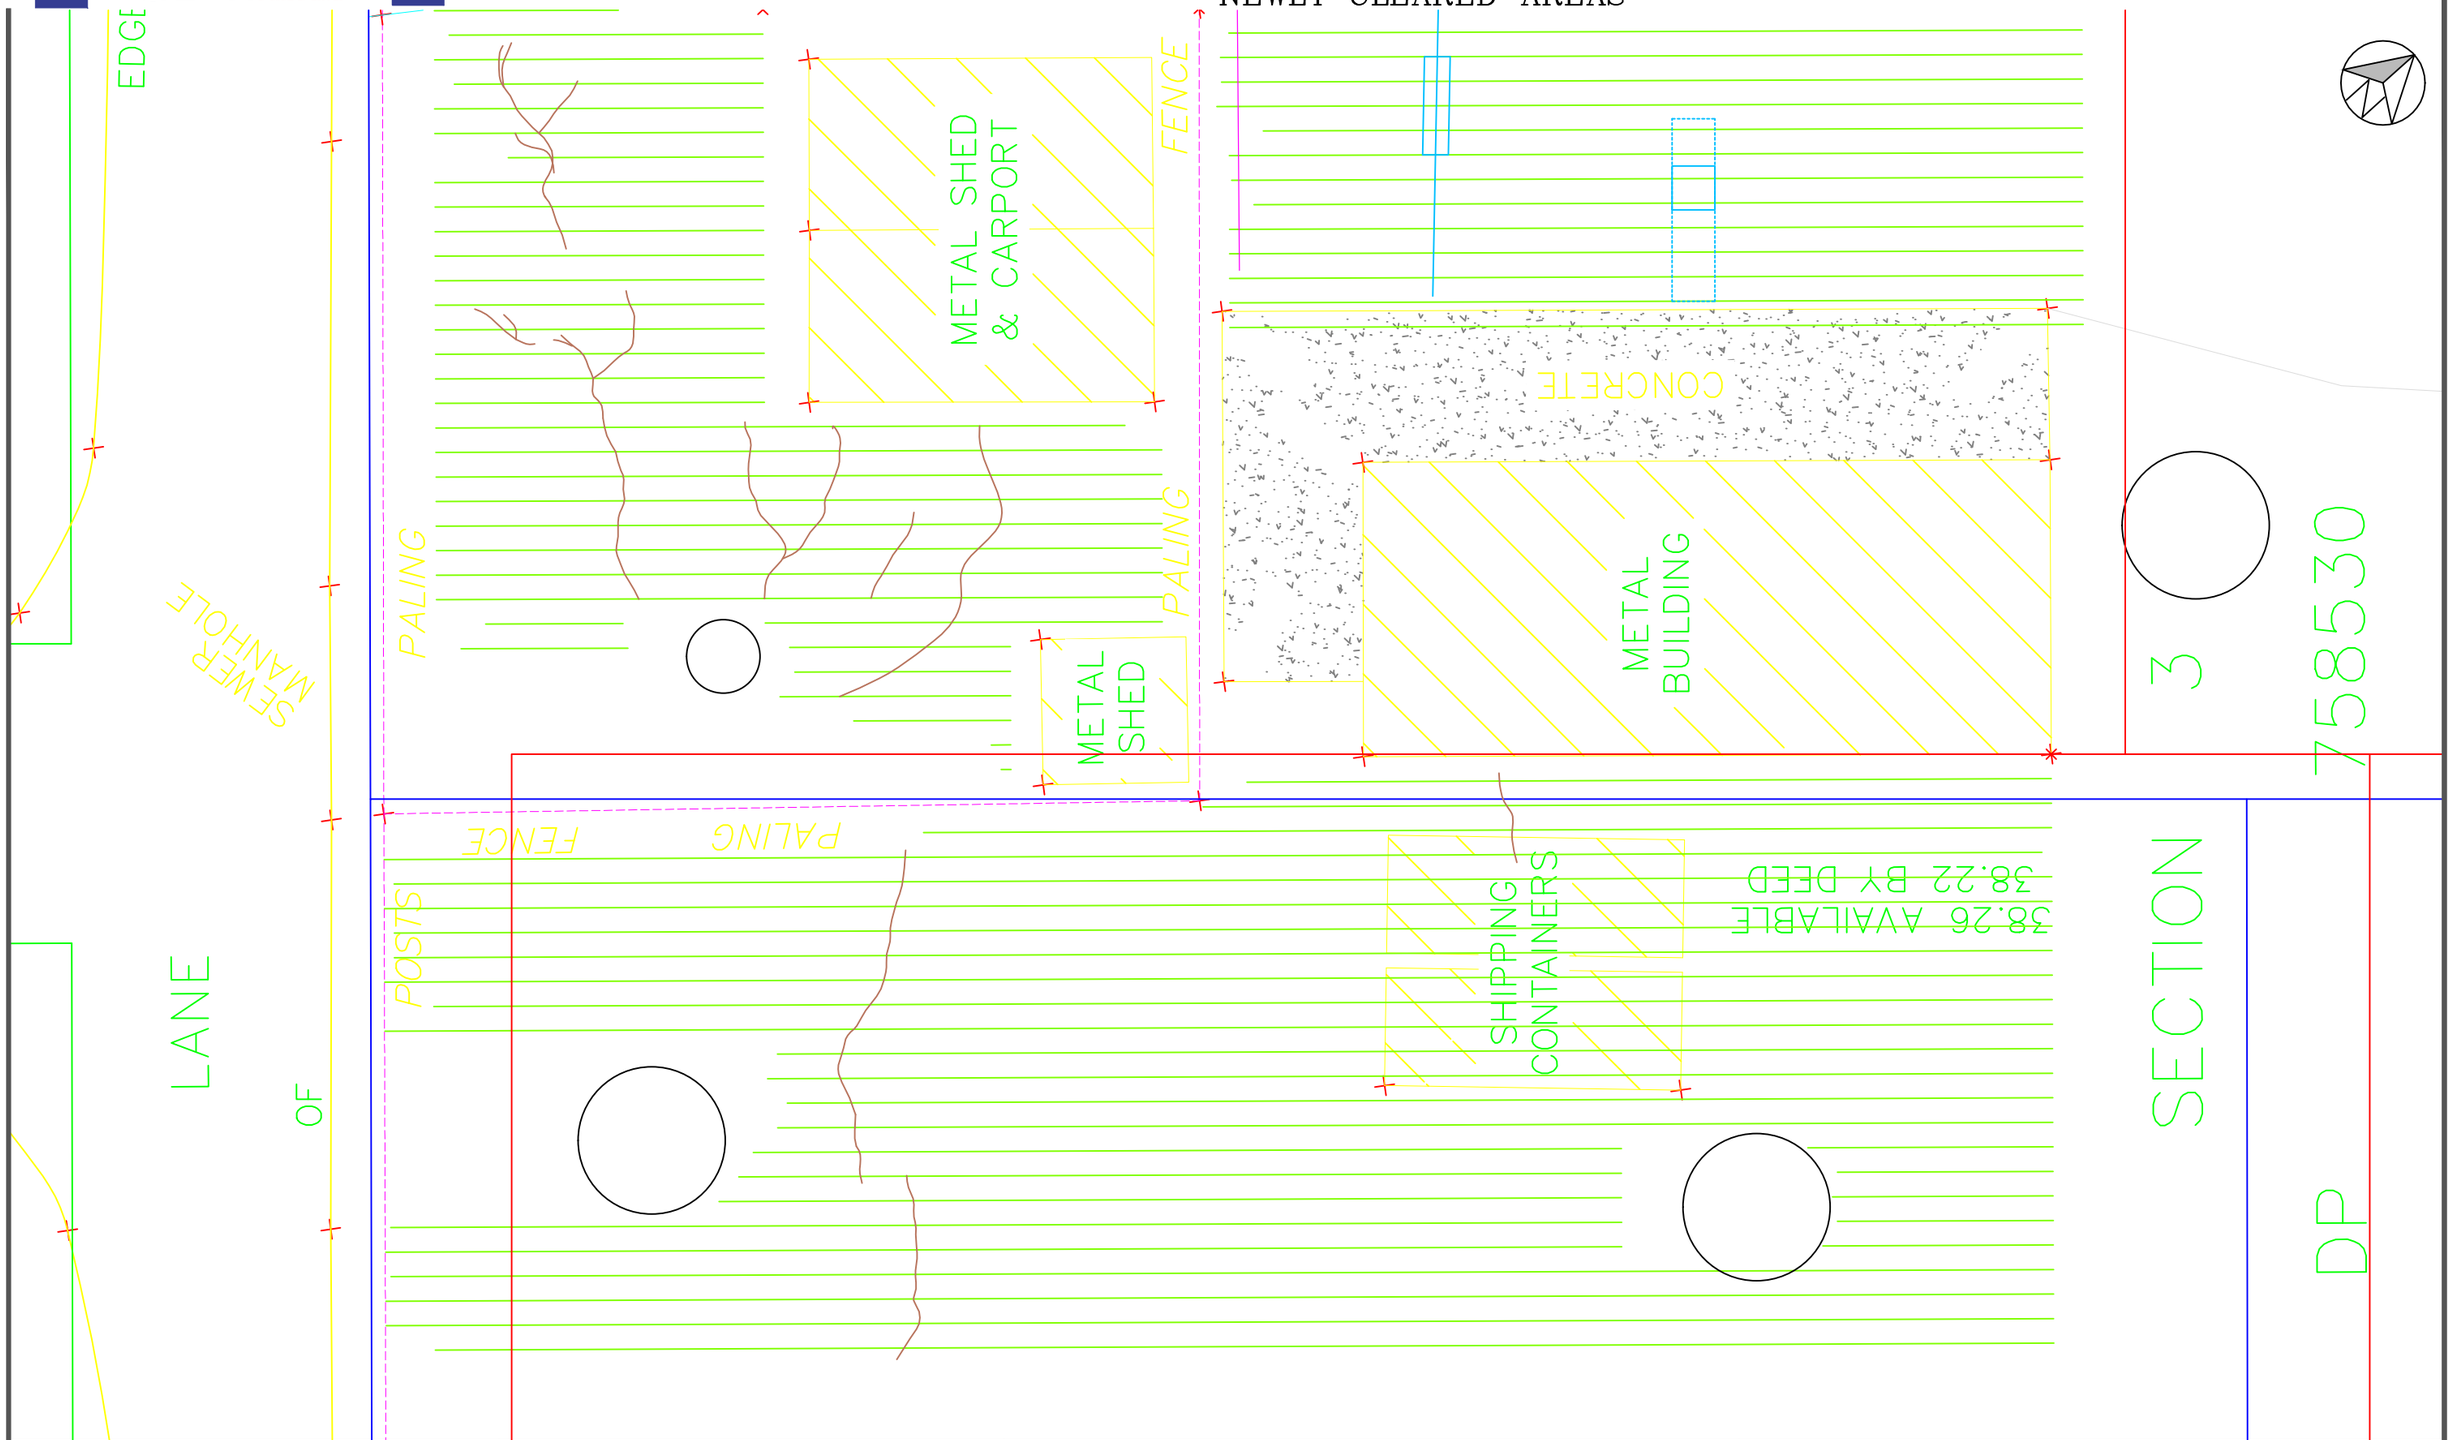

Legend

- EXTENT OF PREVIOUS SURVEYS
- EXTENT OF GPR SURVEY LINES
- POSSIBLE GRAVE – HIGH CONFIDENCE
- POSSIBLE GRAVE – LOW CONFIDENCE
- WEAK SUBSURFACE ANOMALY
- SUSPECTED TREE ROOTS
- SERVICES

Disclaimer:

THIS DRAWING HAS BEEN PREPARED USING EXISTING DRAWINGS OR PRINTS AS SUPPLIED BY THE CLIENT AND SUPPLEMENTED BY MEASUREMENTS TAKEN ON SITE. PRIOR TO COMMENCING ANY WORK, MEASUREMENTS MUST BE CHECKED.

GBG Australia Advanced Subsurface Investigations


23 Harold Street
North Parramatta
NSW 2151
Australia

Telephone:
(02) 98902122
Fax:
(02) 98902922

Email:
info@gbgoz.com.au
Website:
www.gbgoz.com.au

CLIENT:	BARTLETT & ASSOCIATES PTY LTD	
TITLE:	UNMARKED GRAVE LOCATION AT HUSKISSON ANGLICAN CHURCH, HUSKISSON NSW	
DRAWN: B.W.	PROJECT MANAGER: C.G.	CADFILE: GBGA2255
SCALE: 1:125	DATE: 18 APRIL 19	DRG No: GBGA2255–02
0 5m	REV:	A3

GROUND PENETRATING RADAR SURVEY
RECTORY

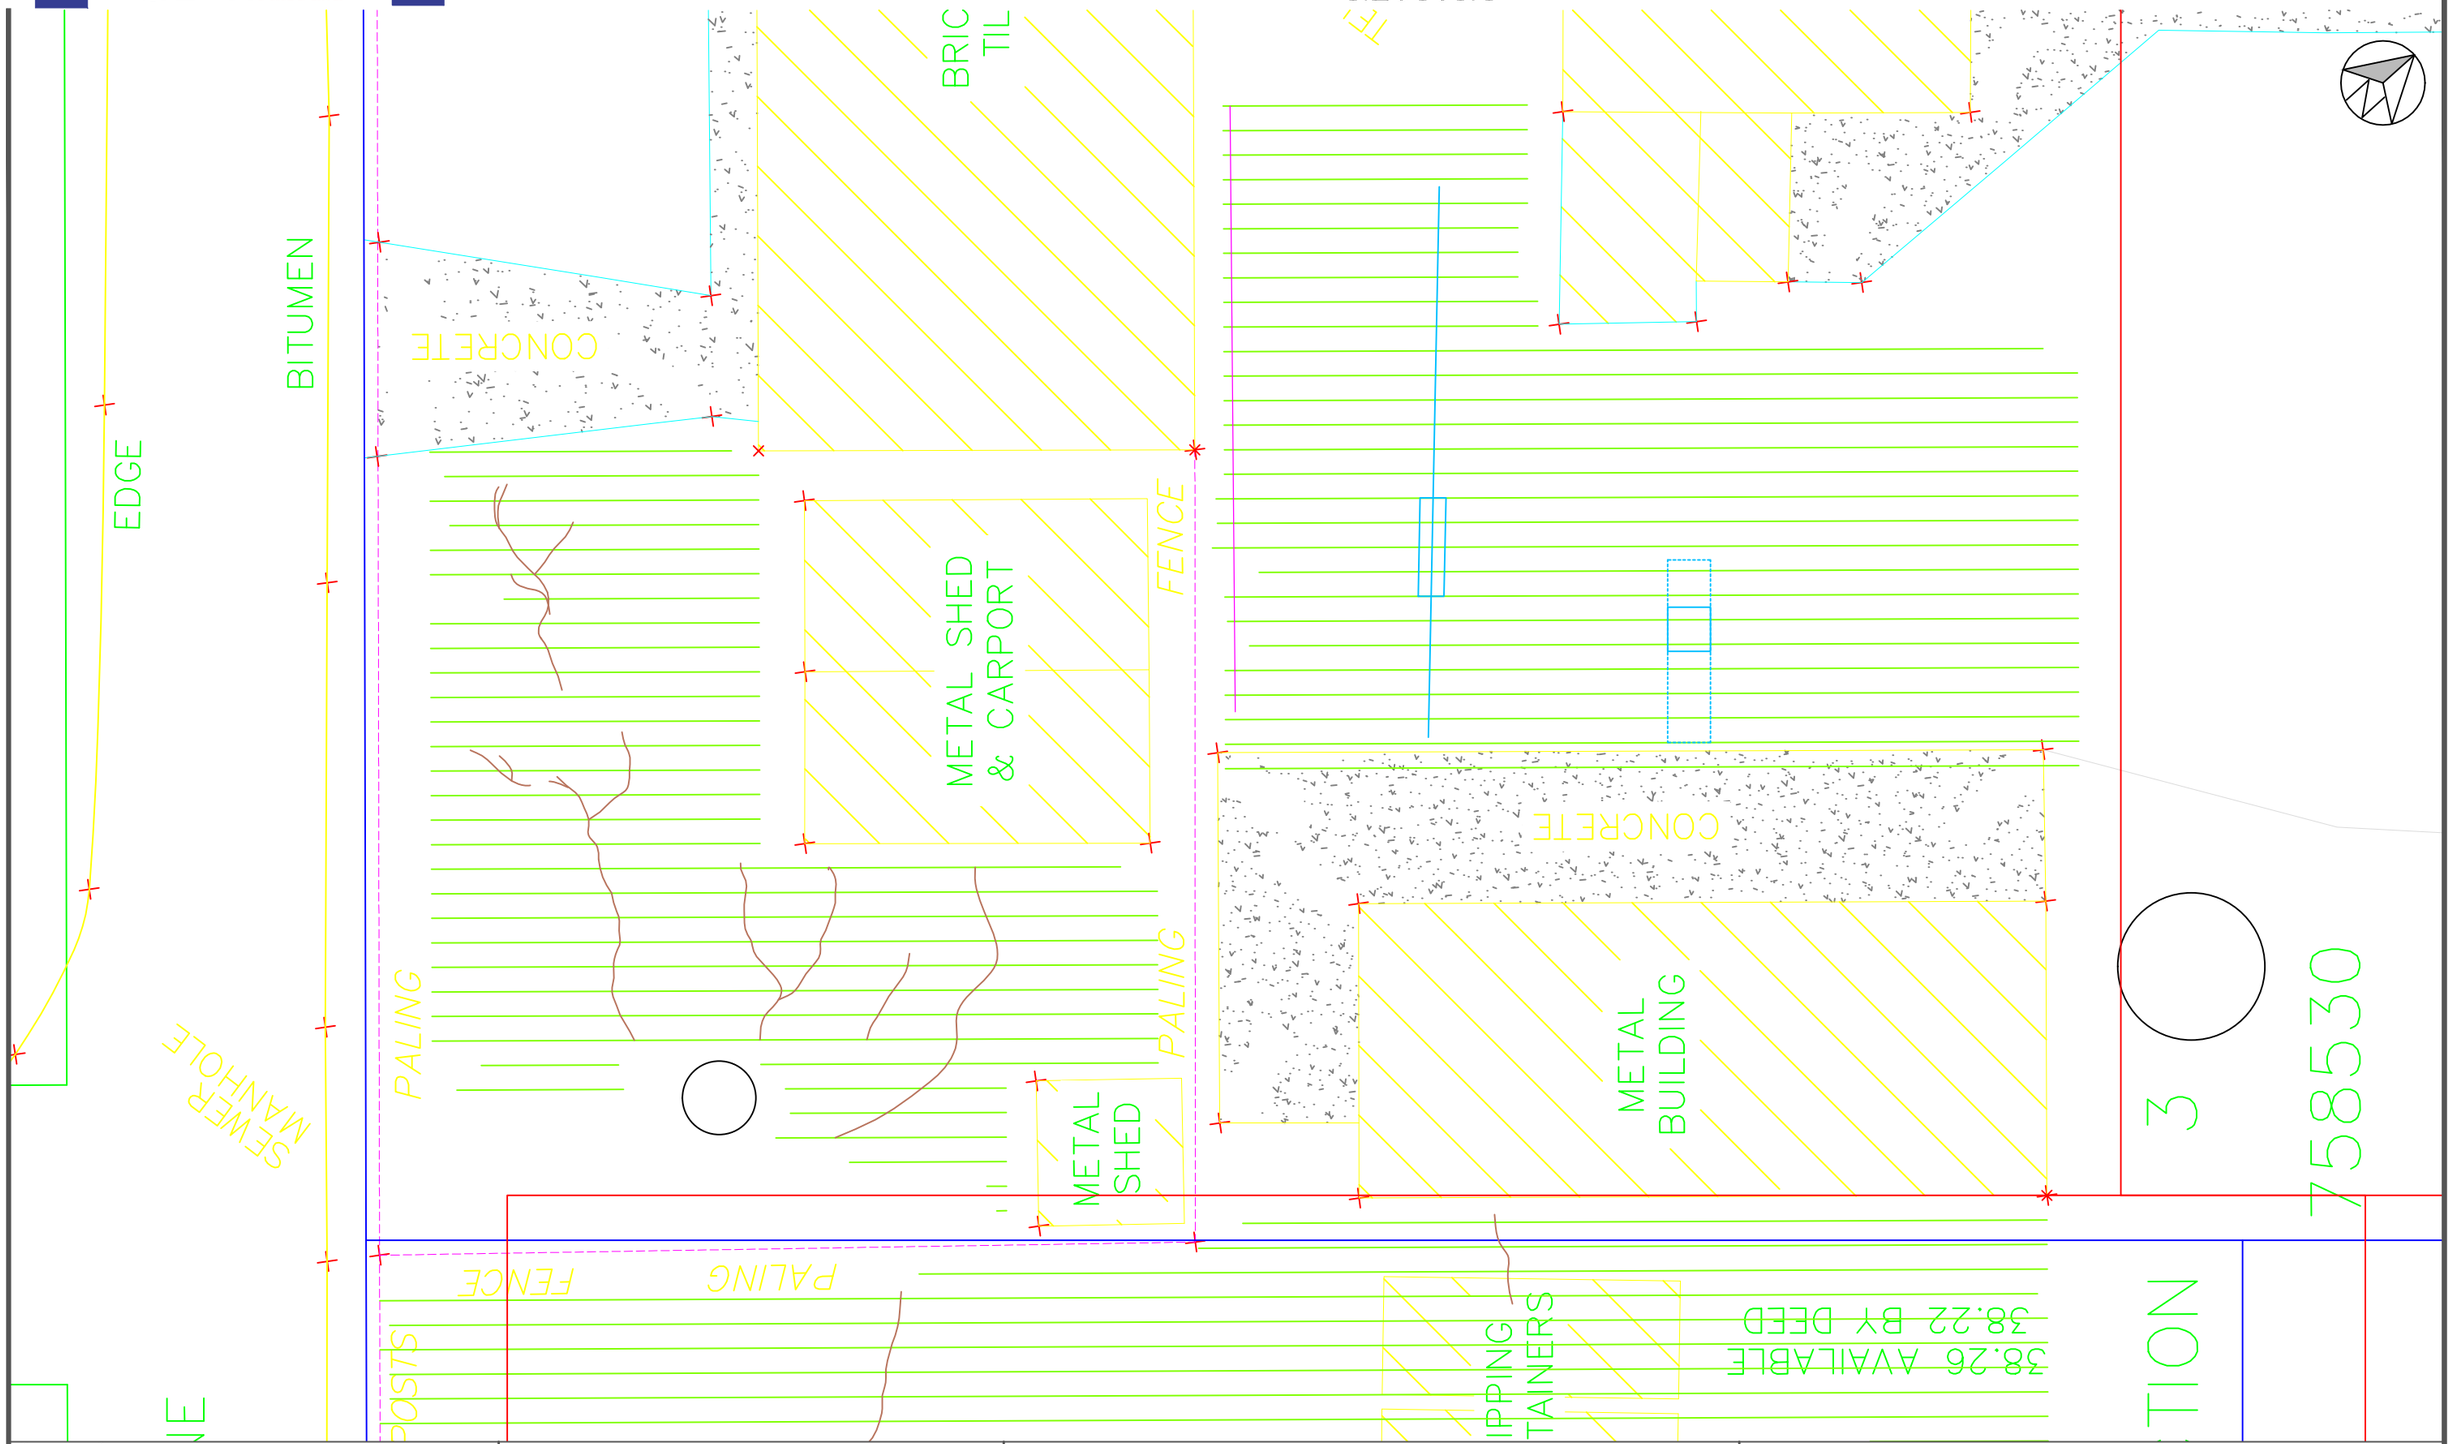

Legend

- EXTENT OF PREVIOUS SURVEYS
- EXTENT OF GPR SURVEY LINES
- POSSIBLE GRAVE – HIGH CONFIDENCE
- POSSIBLE GRAVE – LOW CONFIDENCE
- WEAK SUBSURFACE ANOMALY
- SUSPECTED TREE ROOTS
- SERVICES

Disclaimer:

THIS DRAWING HAS BEEN PREPARED USING EXISTING DRAWINGS OR PRINTS AS SUPPLIED BY THE CLIENT AND SUPPLEMENTED BY MEASUREMENTS TAKEN ON SITE. PRIOR TO COMMENCING ANY WORK, MEASUREMENTS MUST BE CHECKED.

GBG Australia Advanced Subsurface Investigations


23 Harold Street
North Parramatta
NSW 2151
Australia

Telephone:
(02) 98902122
Fax:
(02) 98902922

Email:
info@gbgoz.com.au
Website:
www.gbgoz.com.au

CLIENT:	BARTLETT & ASSOCIATES PTY LTD	
TITLE:	UNMARKED GRAVE LOCATION AT HUSKISSON ANGLICAN CHURCH, HUSKISSON NSW	
DRAWN: B.W.	PROJECT MANAGER: C.G.	CADFILE: GBGA2255
SCALE: 1:125	DATE: 18 APRIL 19	DRG No: GBGA2255–03
0 5m		REV: A3

GROUND PENETRATING RADAR SURVEY
CHURCH SURROUNDS

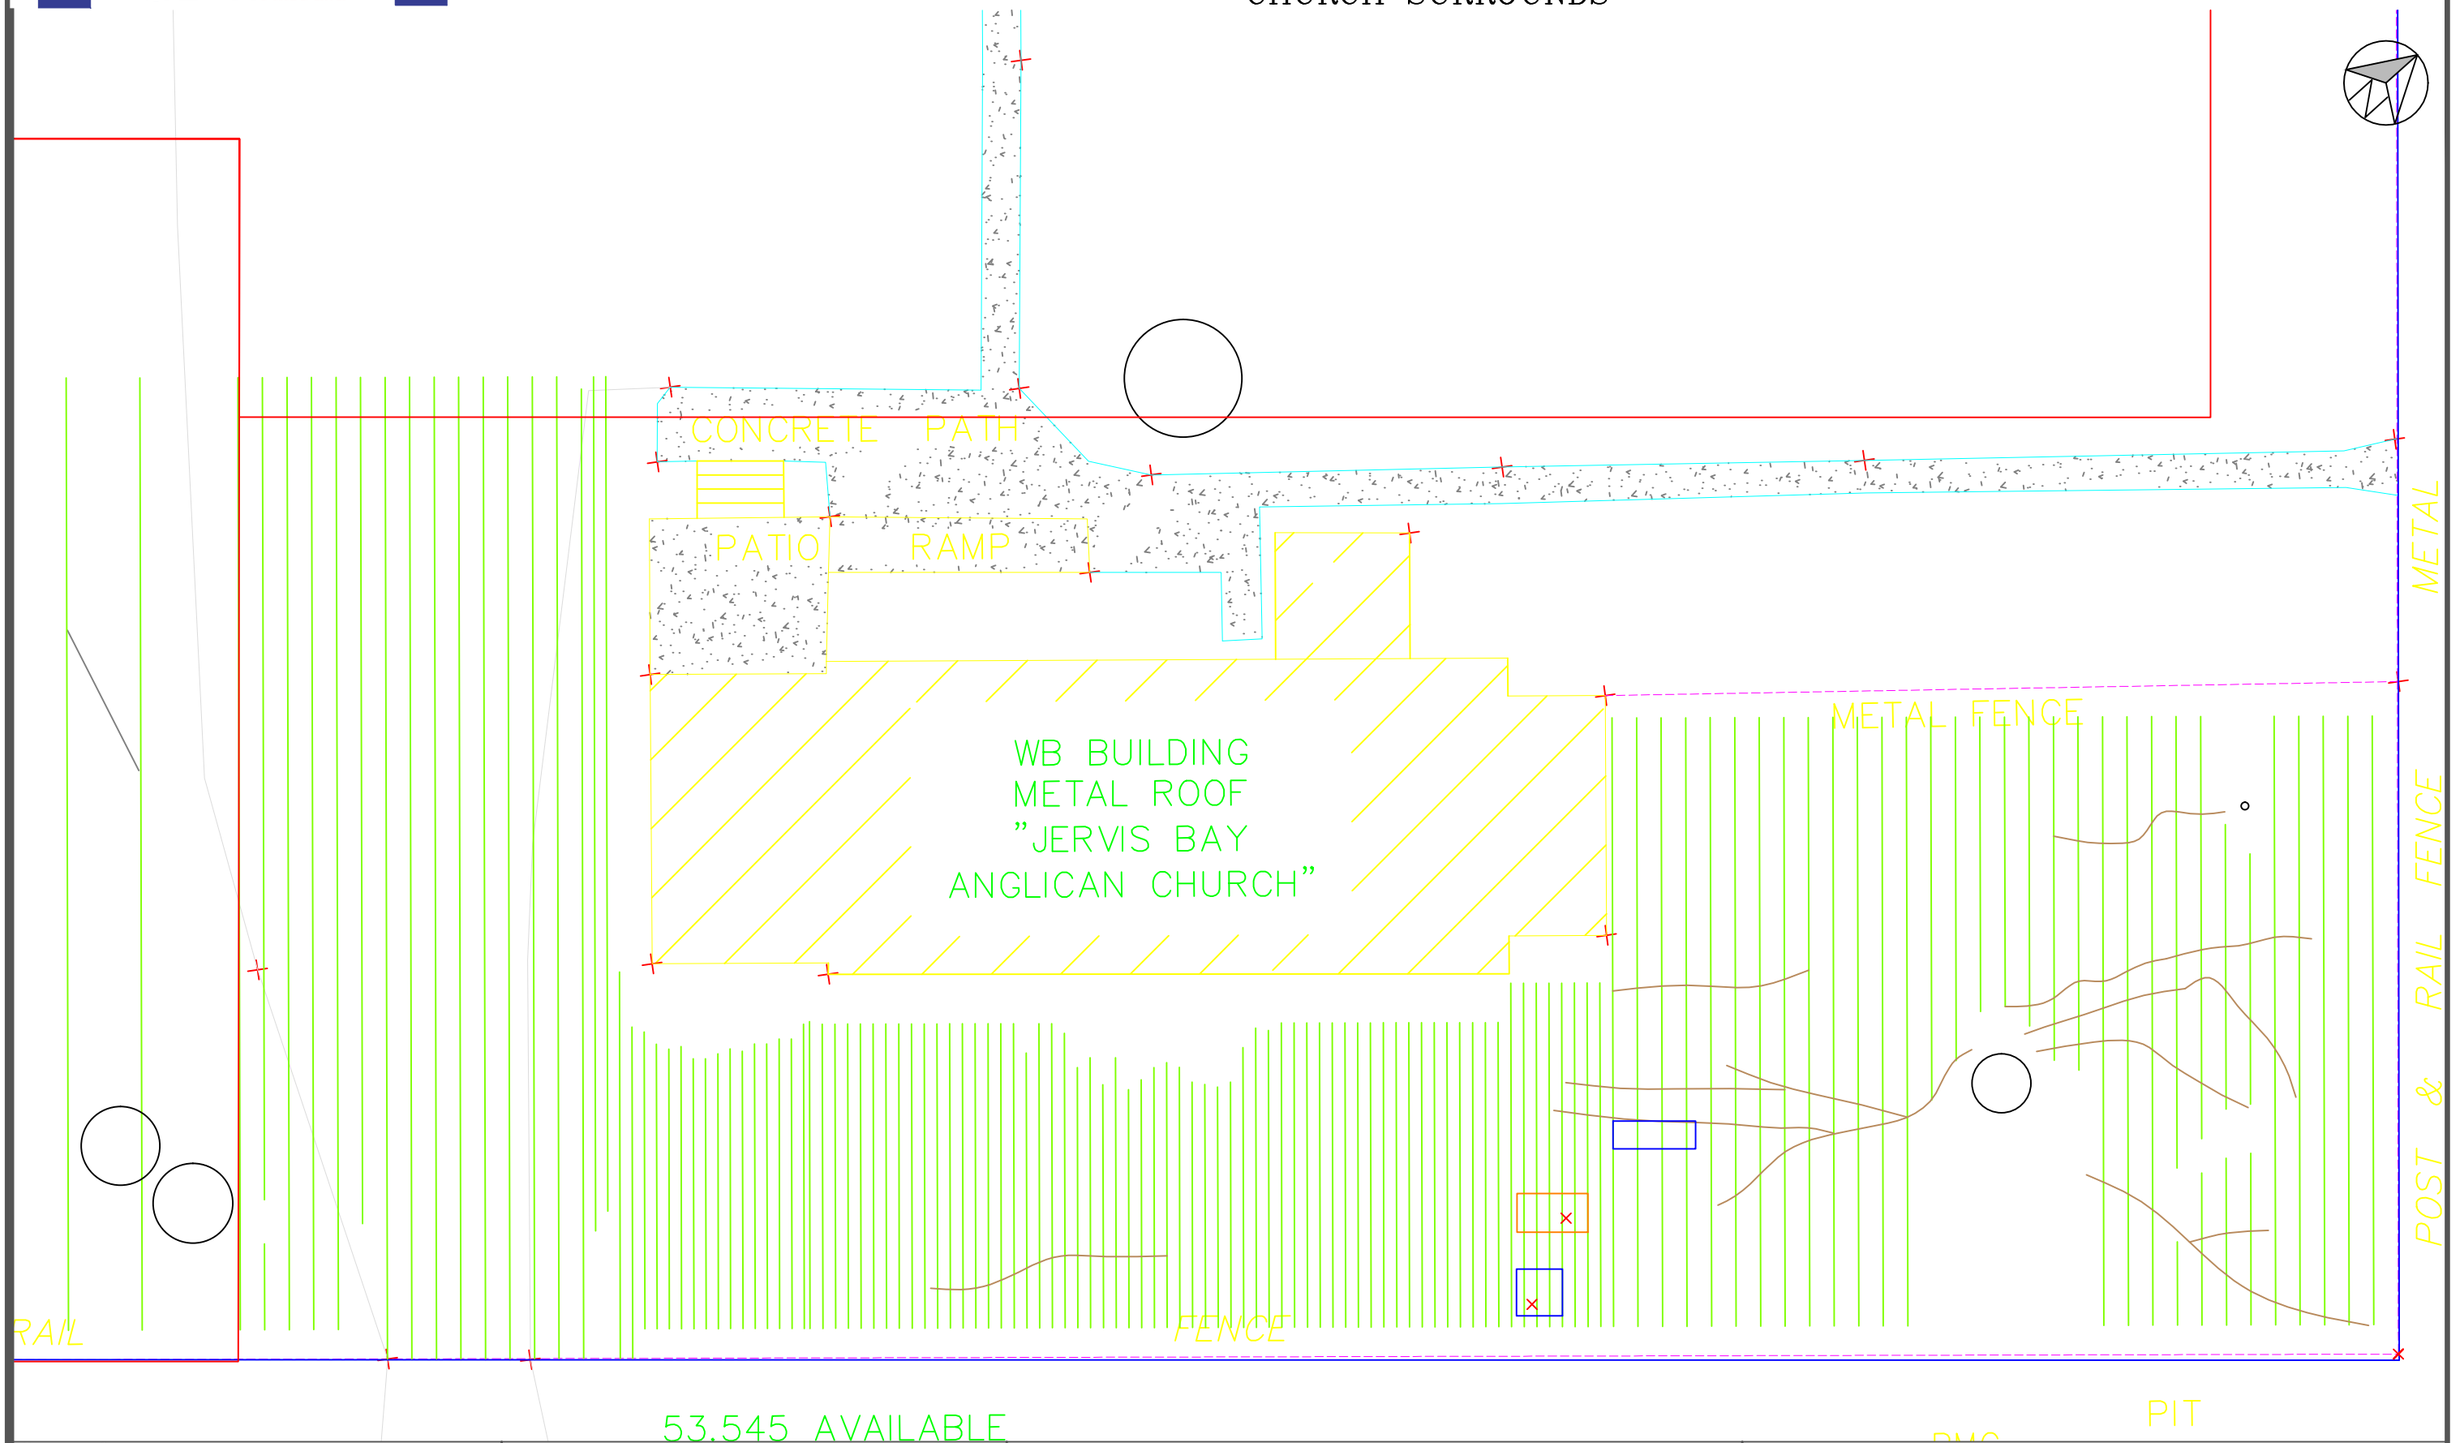

Legend

- EXTENT OF PREVIOUS SURVEYS
- EXTENT OF GPR SURVEY LINES
- POSSIBLE GRAVE – HIGH CONFIDENCE
- POSSIBLE GRAVE – LOW CONFIDENCE
- WEAK SUBSURFACE ANOMALY
- SUSPECTED TREE ROOTS
- SERVICES

Disclaimer:

THIS DRAWING HAS BEEN PREPARED USING EXISTING DRAWINGS OR PRINTS AS SUPPLIED BY THE CLIENT AND SUPPLEMENTED BY MEASUREMENTS TAKEN ON SITE. PRIOR TO COMMENCING ANY WORK, MEASUREMENTS MUST BE CHECKED.

GBG Australia Advanced Subsurface Investigations

23 Harold Street
North Parramatta
NSW 2151
Australia

Telephone:
(02) 98902122
Fax:
(02) 98902922

Email:
info@gbgoz.com.au
Website:
www.gbgoz.com.au

CLIENT:	BARTLETT & ASSOCIATES PTY LTD	
TITLE:	UNMARKED GRAVE LOCATION AT HUSKISSON ANGLICAN CHURCH, HUSKISSON NSW	
DRAWN: B.W.	PROJECT MANAGER: C.G.	CADFILE: GBGA2255
SCALE: 1:125	DATE: 18 APRIL 19	DRG No: GBGA2255–04
0 5m		REV: A3